

BUILDING CODE NOTES


THIS PLAN HAS BEEN DESIGNED UNDER THE 2018 NORTH CAROLINA RESIDENTIAL CODE.

APPLICABLE CODES:
N.C. MECHANICAL CODE, 2018
N.C. PLUMBING CODE, 2012
N.C. ELECTRICAL CODE, 2017

Charles Smith Associates

RESIDENTIAL DESIGNER

STOCK
PLANS

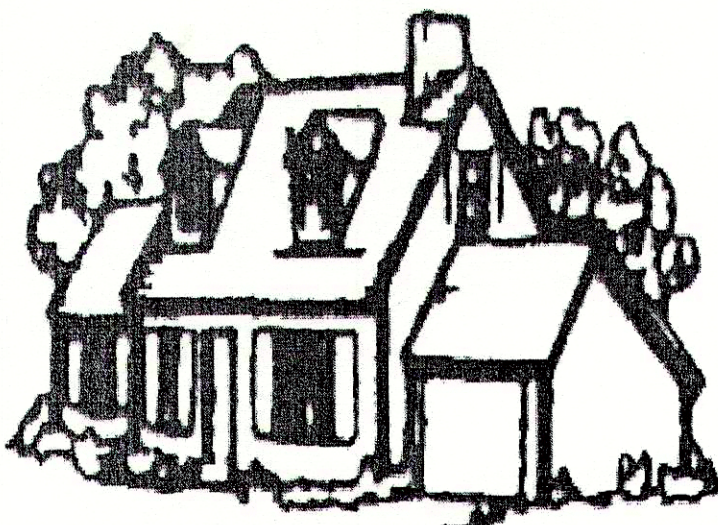

CUSTOM
DESIGNS

907 S. McPherson Church Road
P.O. Box 41408 • Fayetteville, NC 28309-1408
Phone: (910) 484-5924 • Fax: (910) 484-0363
Cell: (910) 977-3727 • Email: csassociates@nc.rr.com
Web: www.csaplans.com

~ 1967 ~

CONSTRUCTION NOTES

THE FOLLOWING IS A NON-EXHAUSTIVE LIST OF SOME COMMONLY MISSED CODE REQUIREMENTS AND ARE ENFORCEABLE IN THE CONSTRUCTION FROM THESE PLANS. SEE THE N.C. RESIDENTIAL CODE BOOK FOR MORE INFORMATION.


1. (R308.4.2) ALL GLAZING WITHIN 24" OF EITHER SIDE OF A DOOR IN A CLOSED POSITION AND ON THE SAME WALL PLANE SHALL BE TEMPERED. ALL WINDOWS THAT MEET ALL OF THE FOLLOWING CONDITIONS SHALL BE TEMPERED: A) INDIVIDUAL PANES OF MIN. 9sf, B) BOTTOM EDGE IS WITHIN 18" OF FLOOR, C) TOP EDGE IS AT LEAST 36" ABOVE FLOOR, AND D) GLAZING IS WITHIN 36" HORIZONTALLY OF WALKING SURFACE. TEMPERED GLAZING IS ALSO REQUIRED WITHIN 60" OF HOT TUBS OR STAIR LEADING AND FINISH EDGES. TEMPERED WINDOWS ALSO REQUIRED PER REMAINDER OF THIS CODE SECTION.
2. (R310.1) ALL SLEEPING ROOMS AND BASEMENTS WITH HABITABLE SPACE SHALL HAVE AT LEAST ONE EGRESS WINDOW CONFORMING TO THE FOLLOWING: A) MIN. 4.0sf CLEAR OPENING B) MIN. TOTAL GLASS AREA OF 5.0sf (GROUND FLOOR WINDOW) 5.7sf (UPPER STORY WINDOW). IT IS THE CONTRACTOR'S RESPONSIBILITY TO CHOSE THE PROPER CONFORMING WINDOW, AND HAVE EGRESS WINDOWS PROPERLY DISTRIBUTED AND INSTALLED AS REQUIRED.
3. (R311.2) ALL INTERIOR EGRESS DOORS AND A MINIMUM OF ONE EXTERIOR EGRESS DOOR SHALL BE READILY OPENABLE FROM THE EGRESS SIDE WITHOUT USE OF A KEY OR SPECIAL KNOWLEDGE.
4. (R311.7.5.1 and R311.7.5.2) MAXIMUM STAIR RISER HEIGHT SHALL BE 8-1/4", AND MINIMUM TREAD SHALL BE 9-1/2".
5. (R314) SMOKE ALARMS SHALL BE INSTALLED AND INTERCONNECTED WITH BATTERY BACK-UP IN THE FOLLOWING AREAS: EACH SLEEPING ROOM IN THE AREA (HALLWAY) RIGHT OUTSIDE THE SLEEPING ROOMS AND EACH STORY. THE ONE OUTSIDE THE SLEEPING ROOMS WILL SATISFY THAT STORY.
6. (R317) ALL TREATED LUMBER SHALL BEAR THE AWPA U1.
7. (R406.1) BITUMINOUS DAMPPROOFING SHALL BE APPLIED TO EXTERIOR FOUNDATIONS OF ALL HABITABLE AND USABLE (STORAGE, ETC.) SPACES.
8. (R408.1.2) INSTALL ONE FOUNDATION VENT WITHIN 3' OF EACH CORNER (NOT EACH SIDE OF EACH CORNER).
9. (R905.2.8) FLASH ALL VALLEYS AND WALL/ROOF INTERSECTIONS, AND CHIMNEY AND OTHER ROOF PENETRATIONS. USE ICE AND WATER SHIELDS ON ALL ROOF LEGS LESS THAN 4:12 SLOPE. FLASHING TO BE NON-CORROSIVE.
10. (R807.1) BUILDER TO LOCATE 22"X30" ATTIC ACCESS IN ALL ATTICS WITHOUT STAIR ACCESS. LOCATE ACCESS TO PROVIDE A 30" CLEAR SPACE ABOVE ACCESS DOOR-TYP.
11. (R1003) MASONRY FIREPLACE WALLS TO BE MIN. 8" THICK AND MIN. 2" TO FRAMING. POURED HEARTH TO HAVE MIN. #4@12" O.C. EACH WAY. HEARTHS TO BE MIN. 20" FROM FIREBOX AND HAVE MIN. 12" WIDER THAN FIREBOX ON EACH SIDE.
12. (R403.1.6) ANCHOR STRAPS SHALL BE MIN 1/2" DIAMETER & SHALL EXTEND A MINIMUM 7" INTO MASONRY OR CONCRETE. ANCHOR BOLTS TO BE NO MORE THAN 6" O.C. AND WITHIN 12" OF THE CORNER.
13. INSTALL APPROVED CARBON MONOXIDE ALARM OUTSIDE EACH BEDROOM AND IN IMMEDIATE VICINITY OF EACH SEPERATE SLEEPING AREA.

CLIMATIC AND GEOGRAPHIC NOTES

CLIMATIC AND GEOGRAPHIC DESIGN CRITERIA							
ROOF SNOW LOAD	WIND SPEED (MPH) FIGURE (3012.4)	SEISMIC DESIGN CATEGORY	SUBJECT TO DAMAGE FROM				WINTER DESIGN TEMP.
20 PSF	3 SEC. GUST: _____	B (REF: FIG. 310.2(2))	WEATHERING	FROST LINE	TERMITE	DECAY	20
	FASTEST MILE: _____		MODERATE	12"	MOD. TO HEAVY	MOD.	

Wind Load: Basic Wind Speed 115-120-130-140-150 MPH (3-SECOND GUST)
? MPH (FASTEST MILE)
Exposure Category B (Suburban)

Wind Zone Exposure Plans:

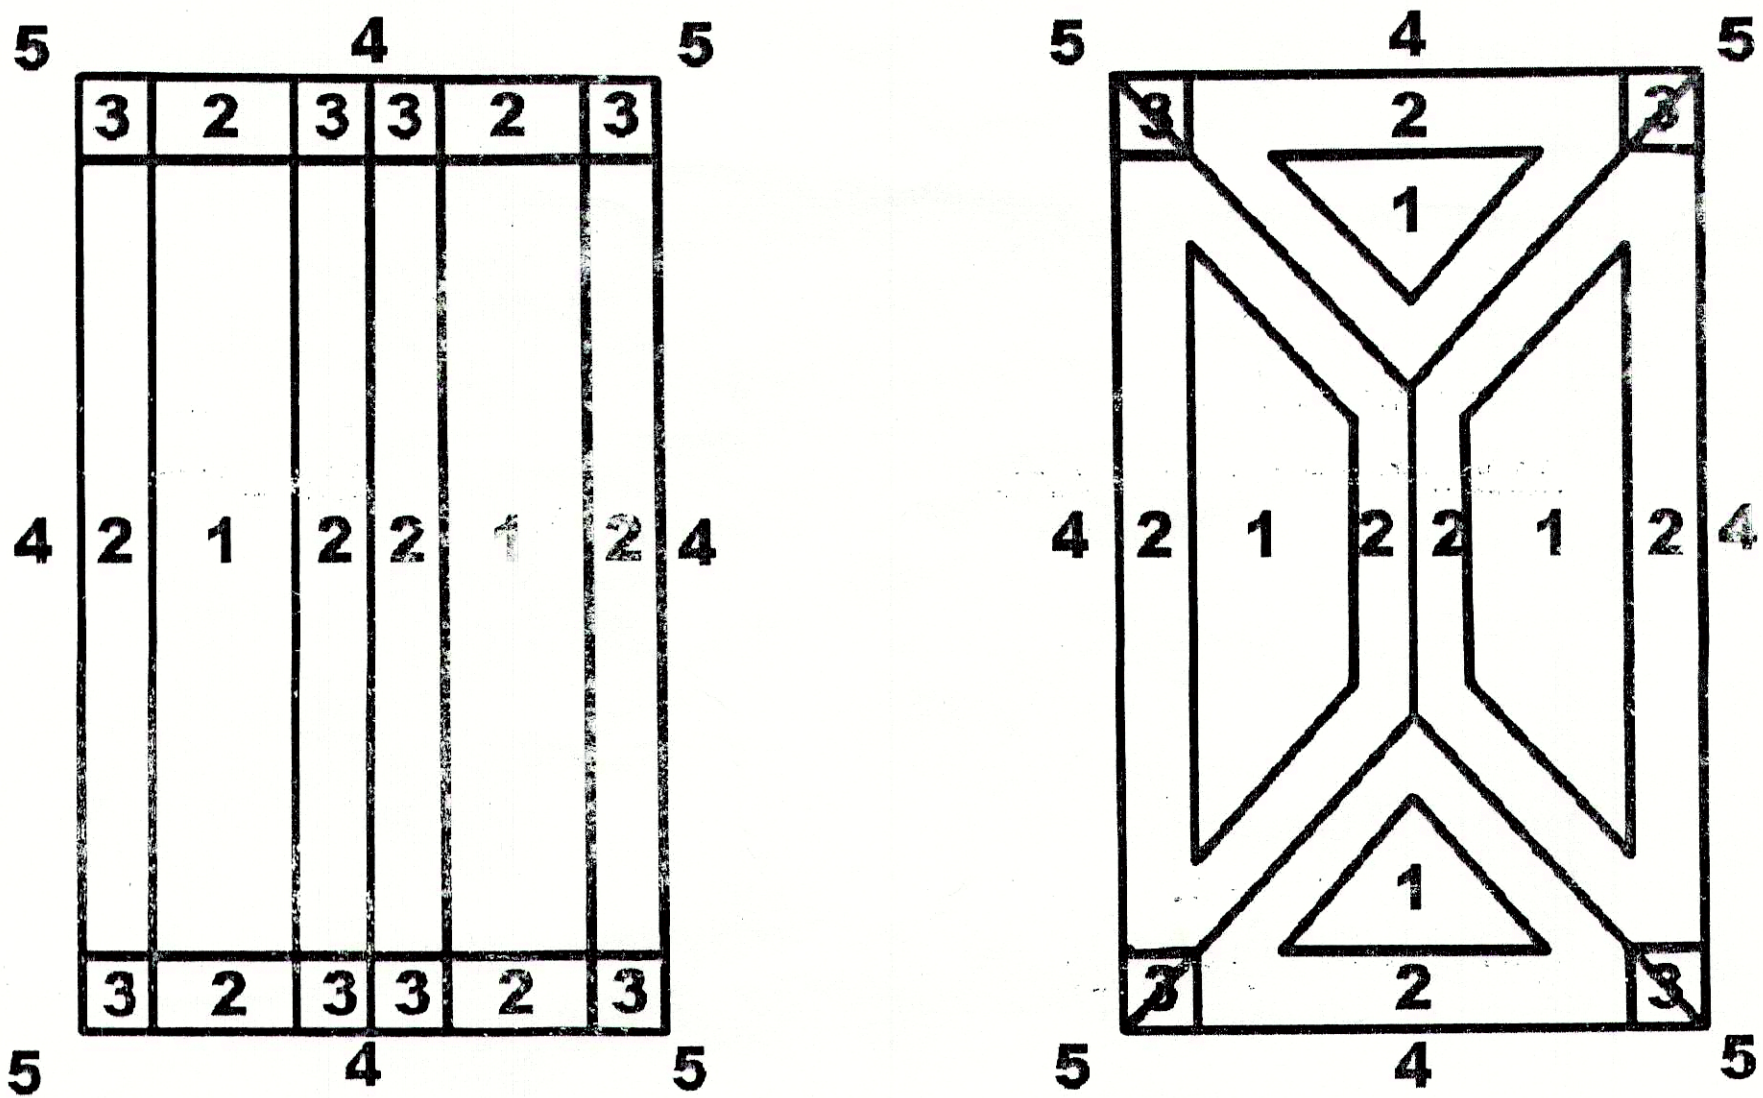

Notes:
3 = 4' Long (Typ.)


Component and Cladding Loads:
Worst Case - 10 s.f. (typ.)

Mean Roof Height	Up to 30'		30'-1" - 35'		35'-1" - 42'		42'-1" - 45'	
Exposure Zone	Design Pressure	Uplift Force	Design Pressure	Uplift Force	Design Pressure	Uplift Force	Design Pressure	Uplift Force
Zone 1:	16.5 psf	-18.0 psf	17.3 psf	-18.9 psf	18.0 psf	-19.6 psf	18.5 psf	-20.2 psf
Zone 2:	16.5 psf	-21.0 psf	17.3 psf	-22.1 psf	18.0 psf	-22.9 psf	18.5 psf	-23.5 psf
Zone 3:	16.5 psf	-21.0 psf	17.3 psf	-22.1 psf	18.0 psf	-22.9 psf	18.5 psf	-23.5 psf
Zone 4:	18.0 psf	-19.5 psf	18.9 psf	-20.5 psf	19.6 psf	-21.3 psf	20.2 psf	-21.8 psf
Zone 5:	18.0 psf	-24.1 psf	18.9 psf	-25.3 psf	19.6 psf	-26.3 psf	20.2 psf	-27.0 psf
Wall, Zone 4:	15.9 psf	-17.8 psf	16.8 psf	-18.8 psf	17.5 psf	-19.6 psf	18.1 psf	-20.1 psf
Wall, Zone 5:	17.8 psf	-26.7 psf	18.7 psf	-27.9 psf	19.4 psf	-28.9 psf	20.0 psf	-29.6 psf

Windows:

*** All windows shall be labeled to conform with AAMA/NWWDA 101.1.S.2 and be rated for min. DP25 classification for all windows within 4' of outside corners and DF20 elsewhere.

CLIMATE ZONE	FENESTRATION U-FACTOR ¹	SKYLIGHT ² U-FACTOR	GLAZED FENEST. SHGC ³	CEILING R-VALUE ⁴	WOOD FRAME WALL R-VALUE	MASS WALL R-VALUE ⁵	FLOOR R-VALUE	BASEMENT ⁶ WALL R-VALUE	SLAB ⁷ R-VALUE & DEPTH	CRAWL SPACE ⁸ WALL R-VALUE
3	0.35	0.55	0.30	38 or 30cl	15 or 13+2.5 ⁹	5/13 or 5/10cl	19	5/13'	0	5/13
4	0.35	0.55	0.30	38 or 30cl	15 or 13+2.5 ⁹	5/13 or 5/10cl	19	10/15	10	10/15
5	0.35	0.55	NR	38 or 30cl	19 ⁹ or 13+5 ⁹ or 15+3 ⁹	13/17 or 13/12.5cl	30 ⁹	10/15	10	10/19

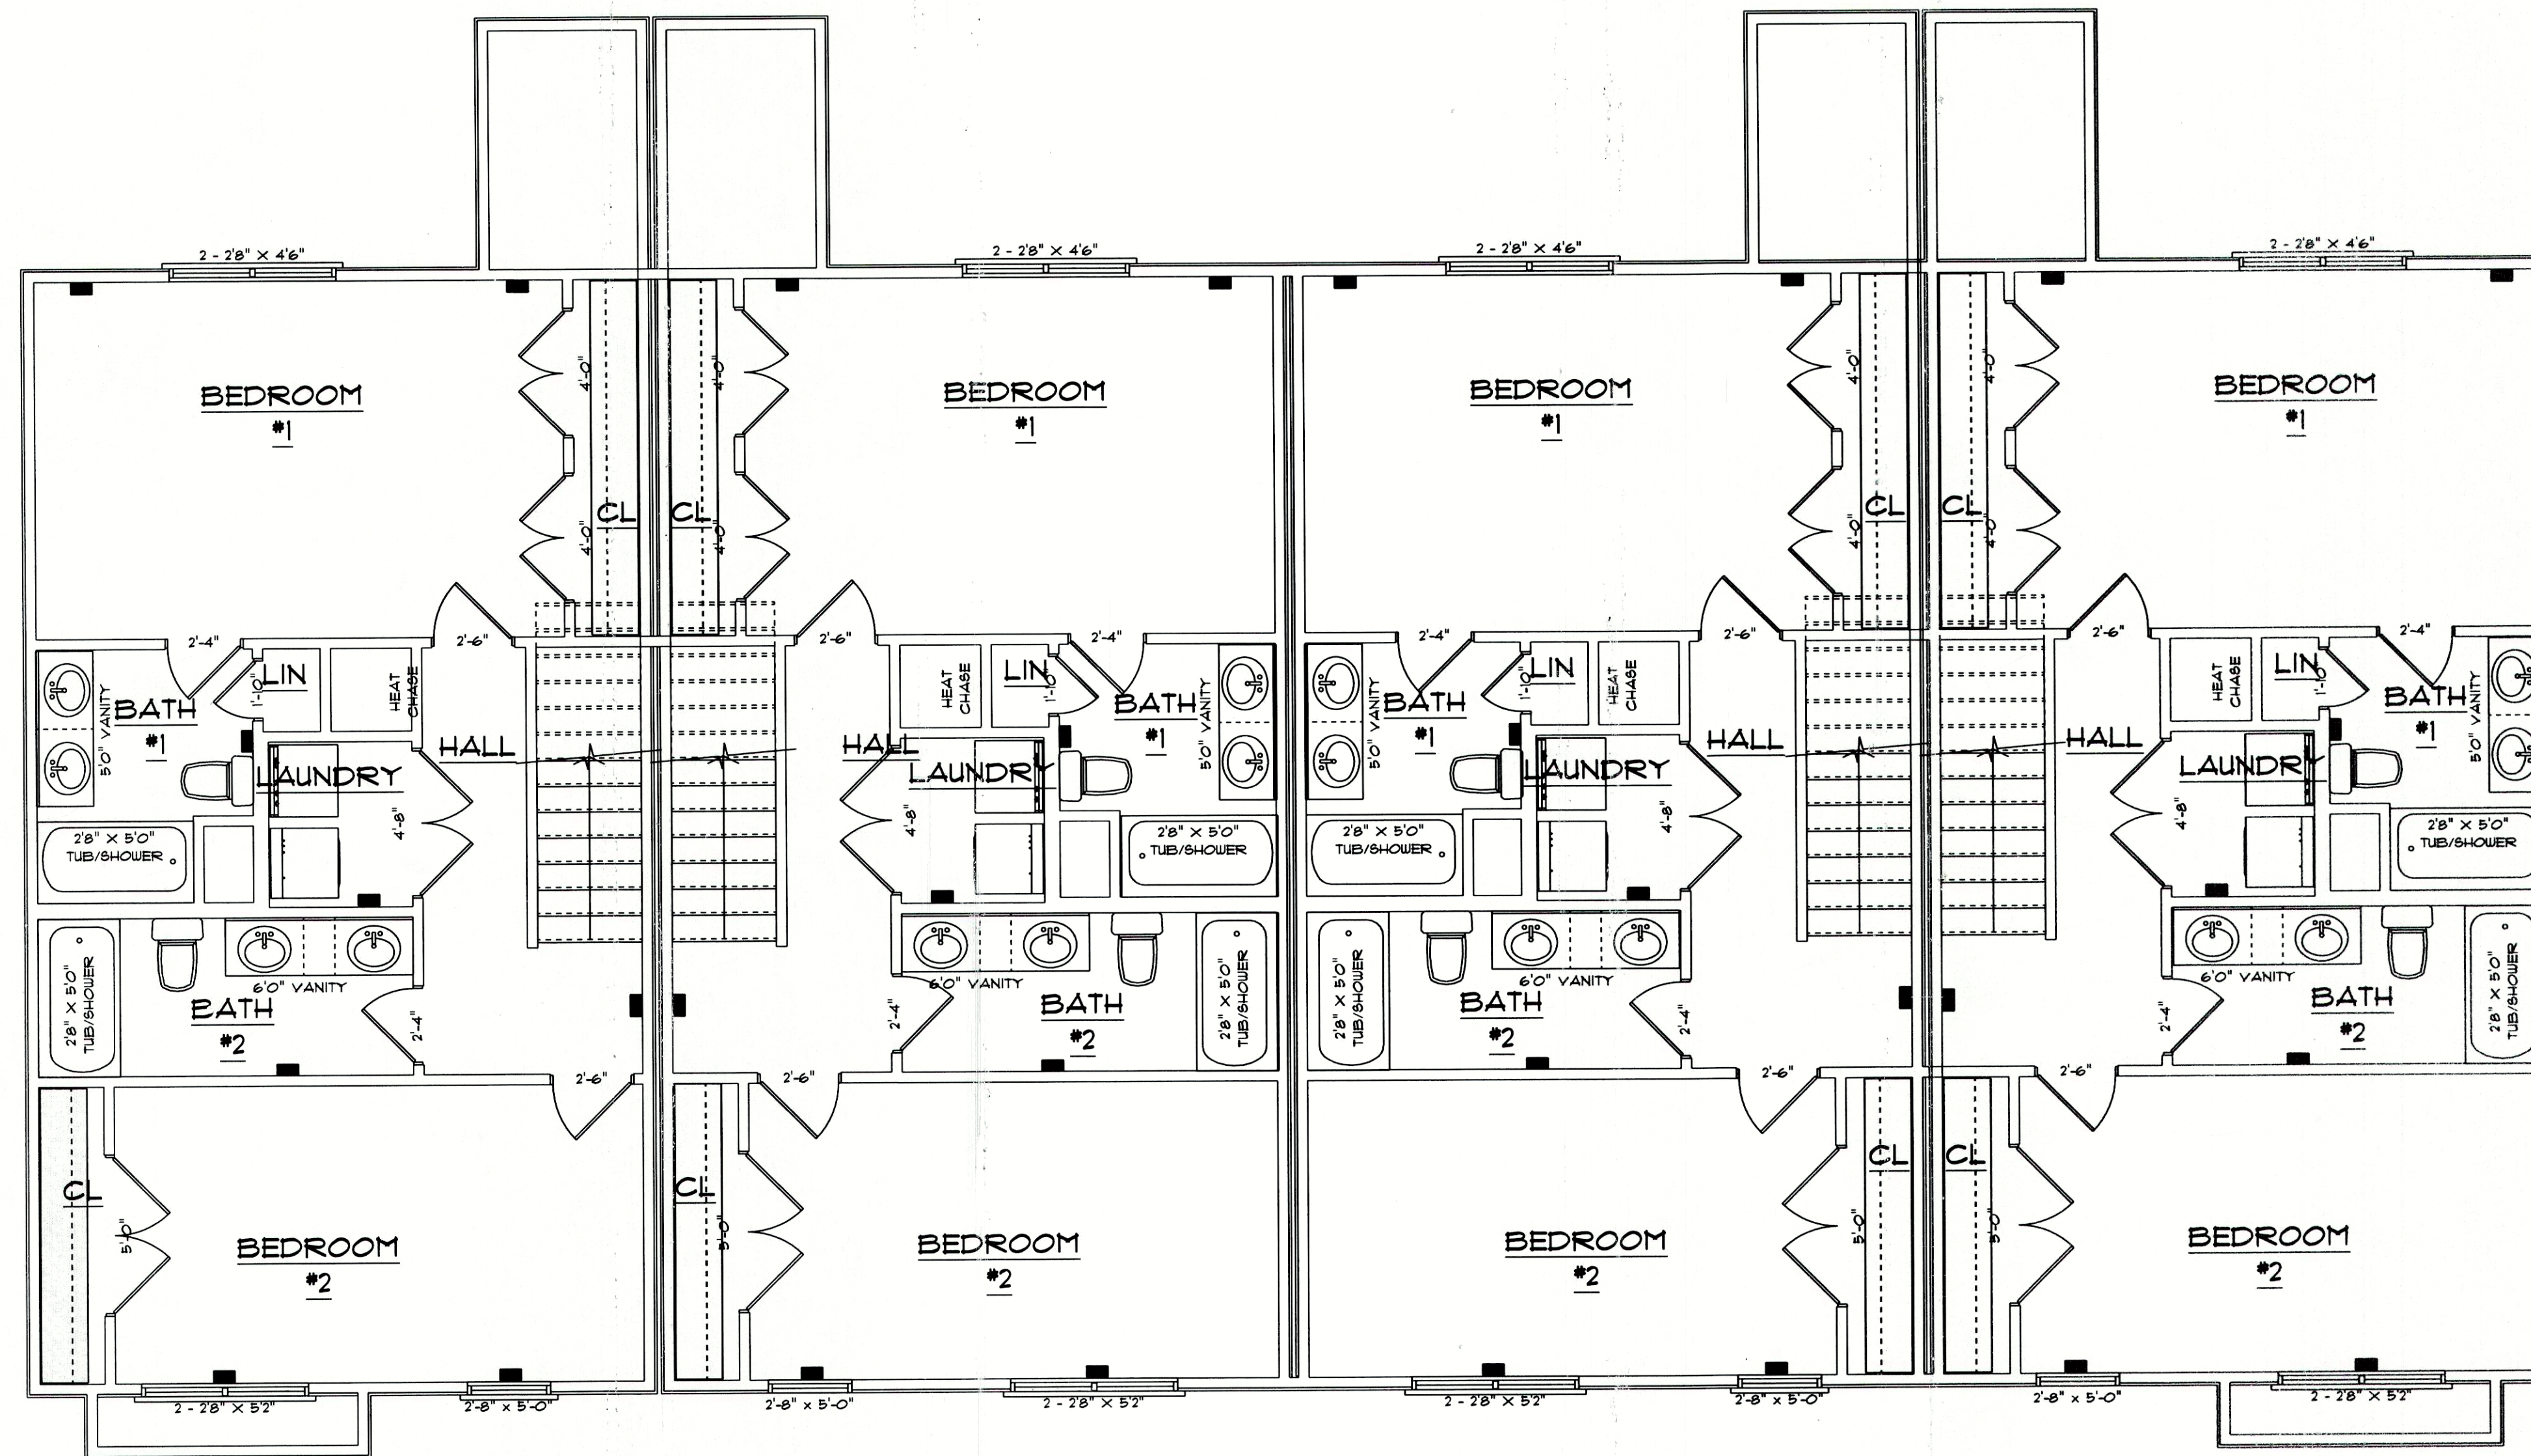

HVAC CONTRACTOR TO CONFIRM
VENT LOCATION AND SIZE OF UNIT

**SECOND FLOOR 4 UNITS
TOWNHOMES SECOND FLOOR**

SCALE: 1/4" = 1'0"

650 S/F ON SECOND FLOOR
DOESN'T INCLUDE STAIRS

**4 UNITS
TOWNHOMES FRONT ELEVATION**

SCALE: AS NOTED
DATE: JULY 2021
DRAWN BY: CGP

CHARLES SMITH ASSOC.
RESIDENTIAL DESIGNER - FAYETTEVILLE, NORTH CAROLINA



BUILDING CONTRACTOR TO MEET LOCAL
WIND LOADS PER CODE AS IT PERTAINS
TO CONSTRUCTION OF HOUSE
100, 120, 140, 150, 160 MPH

I DO HEREBY CERTIFY THAT THIS DRAWING OR PLAN AND RELATED SPECIFICATIONS
MEET ALL LOCAL REQUIREMENTS AND ARE IN SUBSTANTIAL CONFORMITY WITH
THE INTERNATIONAL BUILDING CODE COUNCIL (2018 N.C. BUILDING CODE).

**TOWNHOMES
T-1320**


HOLD DOWN KEY

- 1 SIMPSON L8THD8 OR L8THD8RJ (FOR RIM JOIST APPLICATION) WITH 24-16d SINKERS INTO A DBL STUD, EDGE NAIL SHEAR TO BOTH STUDS. AT FOUNDATION USE 8" CONCRETE EMBEDMENT WITH #4 REBAR ABOVE THE EMBEDMENT PORTION.
- 2 TO CLEAR SPAN FLOOR USE SIMPSON MSTC40 WITH 36-16d SINKERS. USE 18-16d NAILS TO DBL OR 4x STUD ABOVE FLOOR, BELOW FLOOR USE 18-16d SINKERS TO DBL OR 4x STUD OR HEADER. SEE DETAIL FROM SIMPSON CATALOG. 16" CLEAR SPAN.
- 3 SIMPSON PHD5 WITH 14-SDS 1/4"x3" WOOD SCREWS INTO DBL OR 4x STUD, EDGE NAIL SHEAR TO BOTH STUDS. AT FOUNDATION USE SIMPSON 66TB20 ANCHOR BOLT WITH 16" CONCRETE EMBEDMENT WITH SINGLE POUR FOUNDATION. IF REQUIRED, USE CONNECTOR NUT AND CONTINUOUS ALLTHREAD TO CONNECT ANCHOR BOLT TO HOLD DOWN.
- 4 TO CLEAR SPAN FLOOR USE SIMPSON MSTC78 WITH 80-16d SINKERS. USE 40-16d NAILS TO DBL OR 4x STUD ABOVE FLOOR, BELOW FLOOR USE 40-16d SINKERS TO DBL OR 4x STUD. SEE DETAIL FROM SIMPSON CATALOG. 18" CLEAR SPAN.
- 5 SIMPSON 8THD10 OR 8THD10RJ (FOR RIM JOIST APPLICATION) WITH 28-16d SINKERS INTO A DBL STUD, EDGE NAIL SHEAR TO BOTH STUDS. AT FOUNDATION USE 10" CONCRETE EMBEDMENT WITH #4 REBAR ABOVE THE EMBEDMENT PORTION.

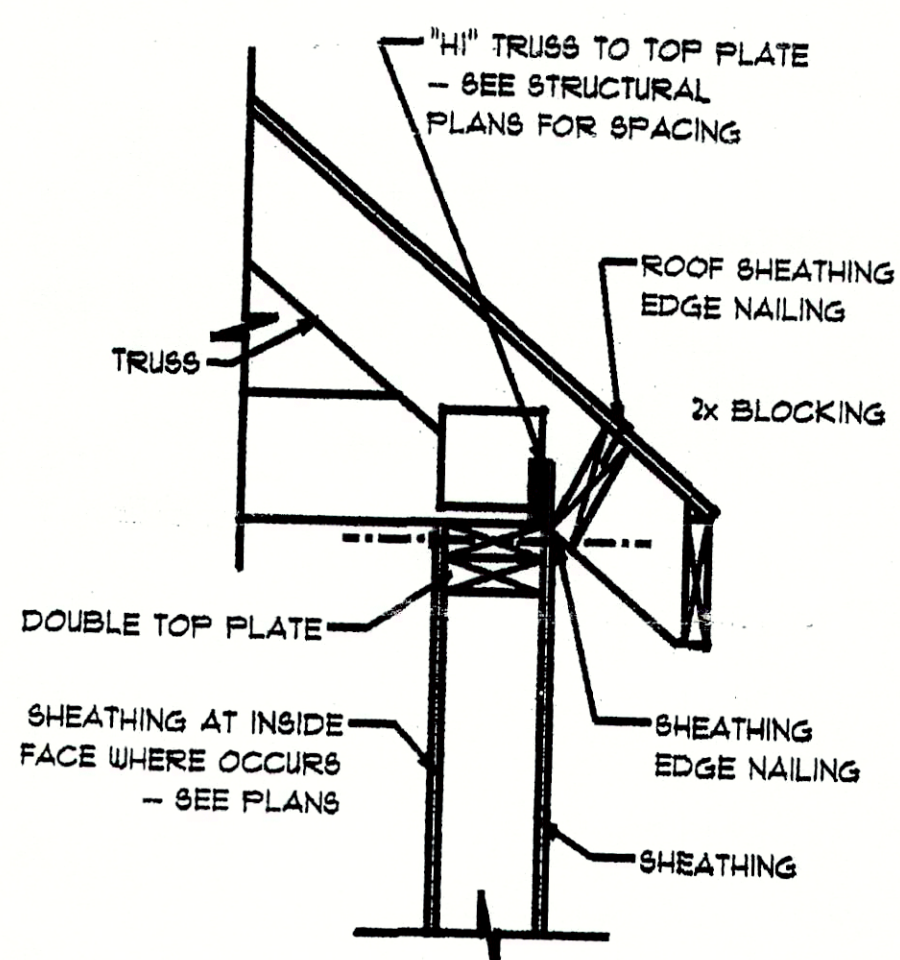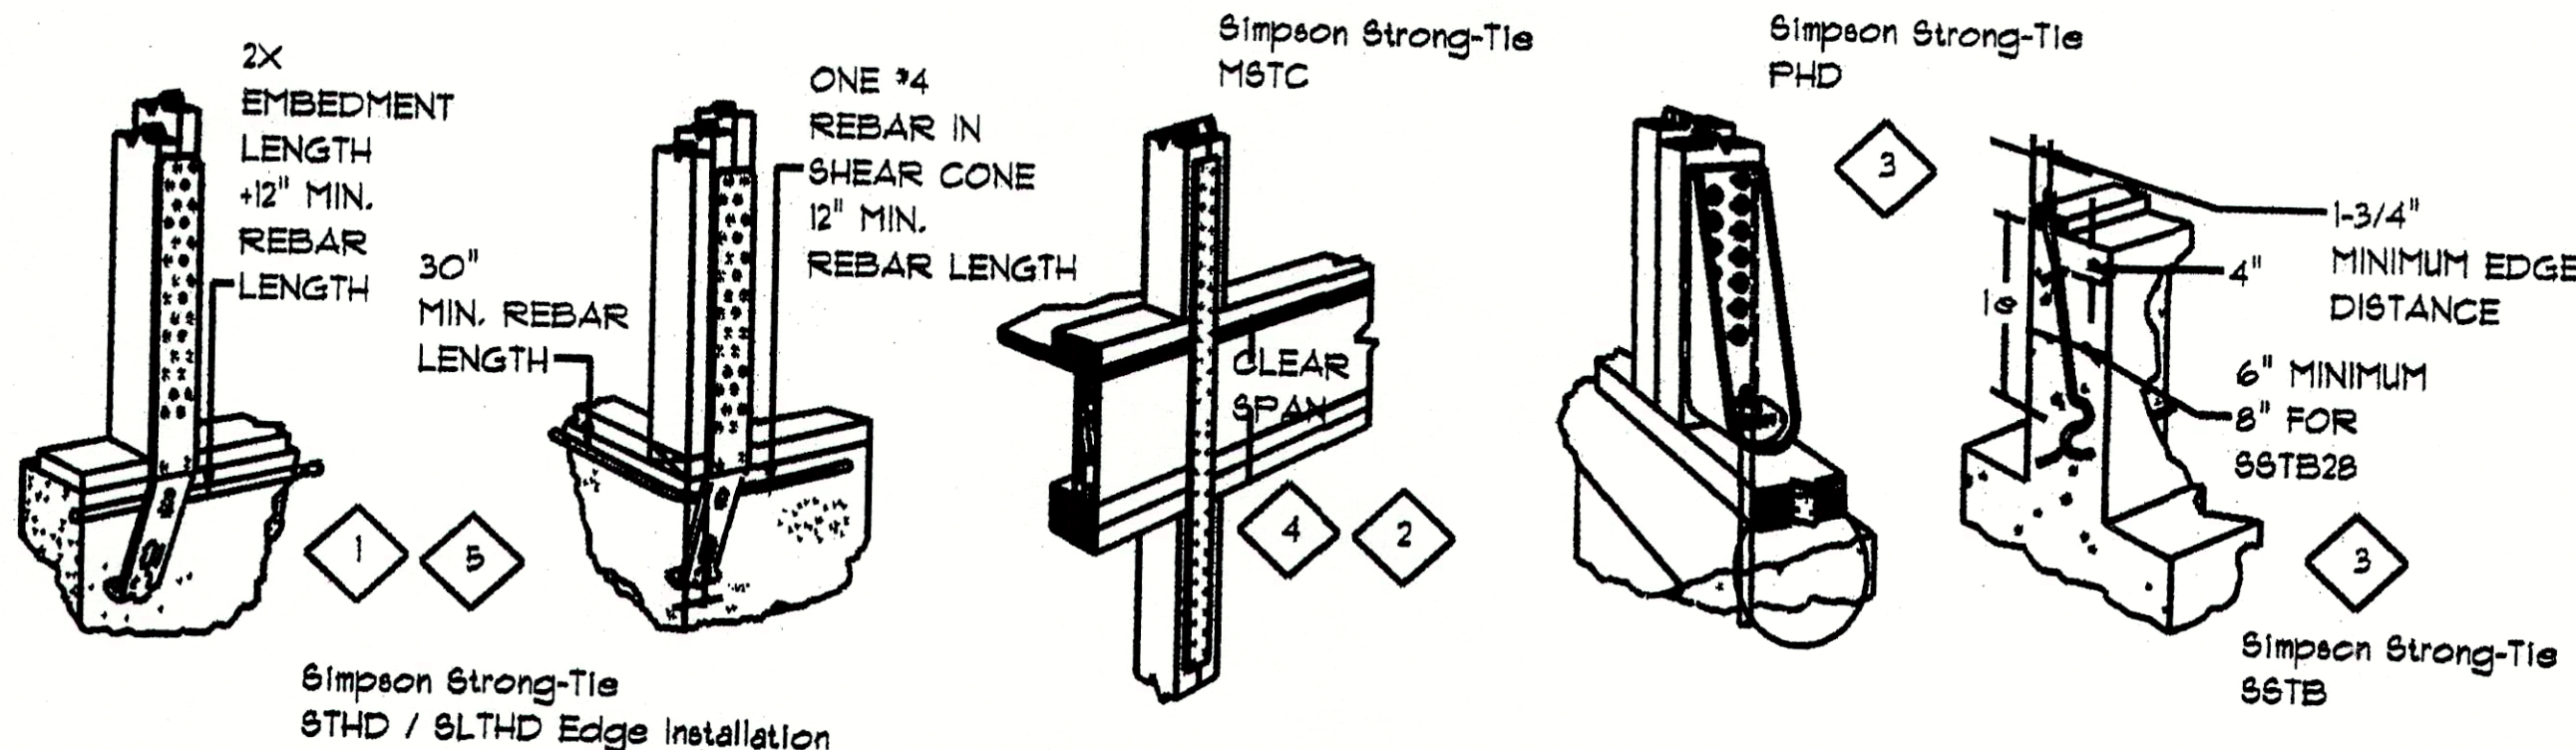


SHEAR TRANSFER AT EAVE

NTS

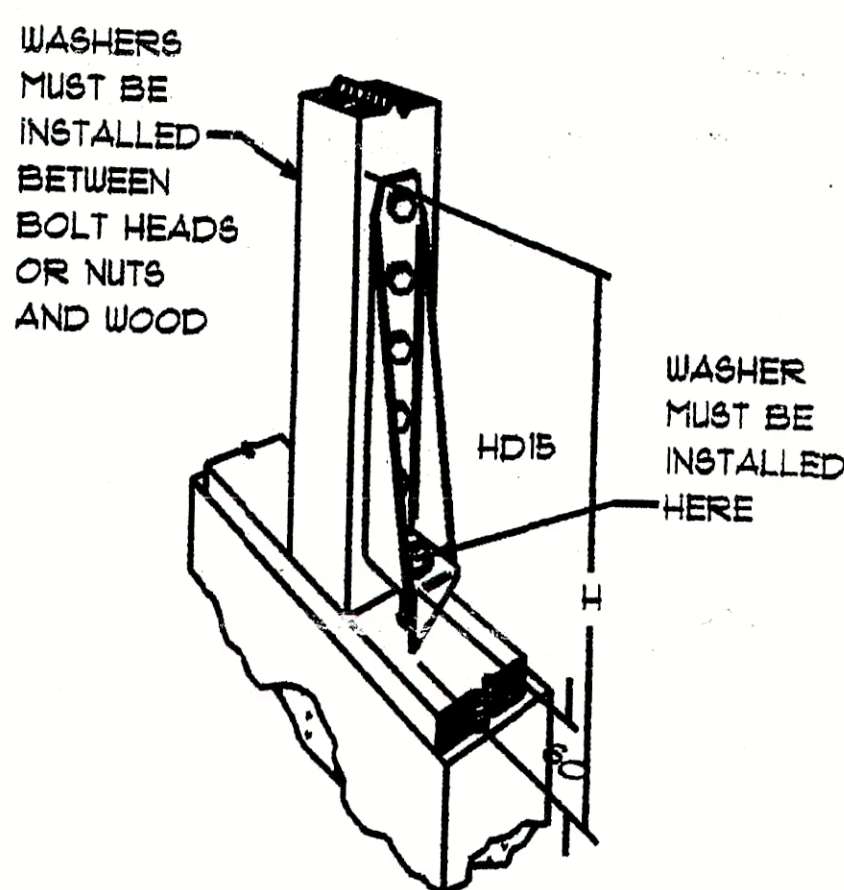


ISOMETRIC HD15 HOLDDOWN

NTS

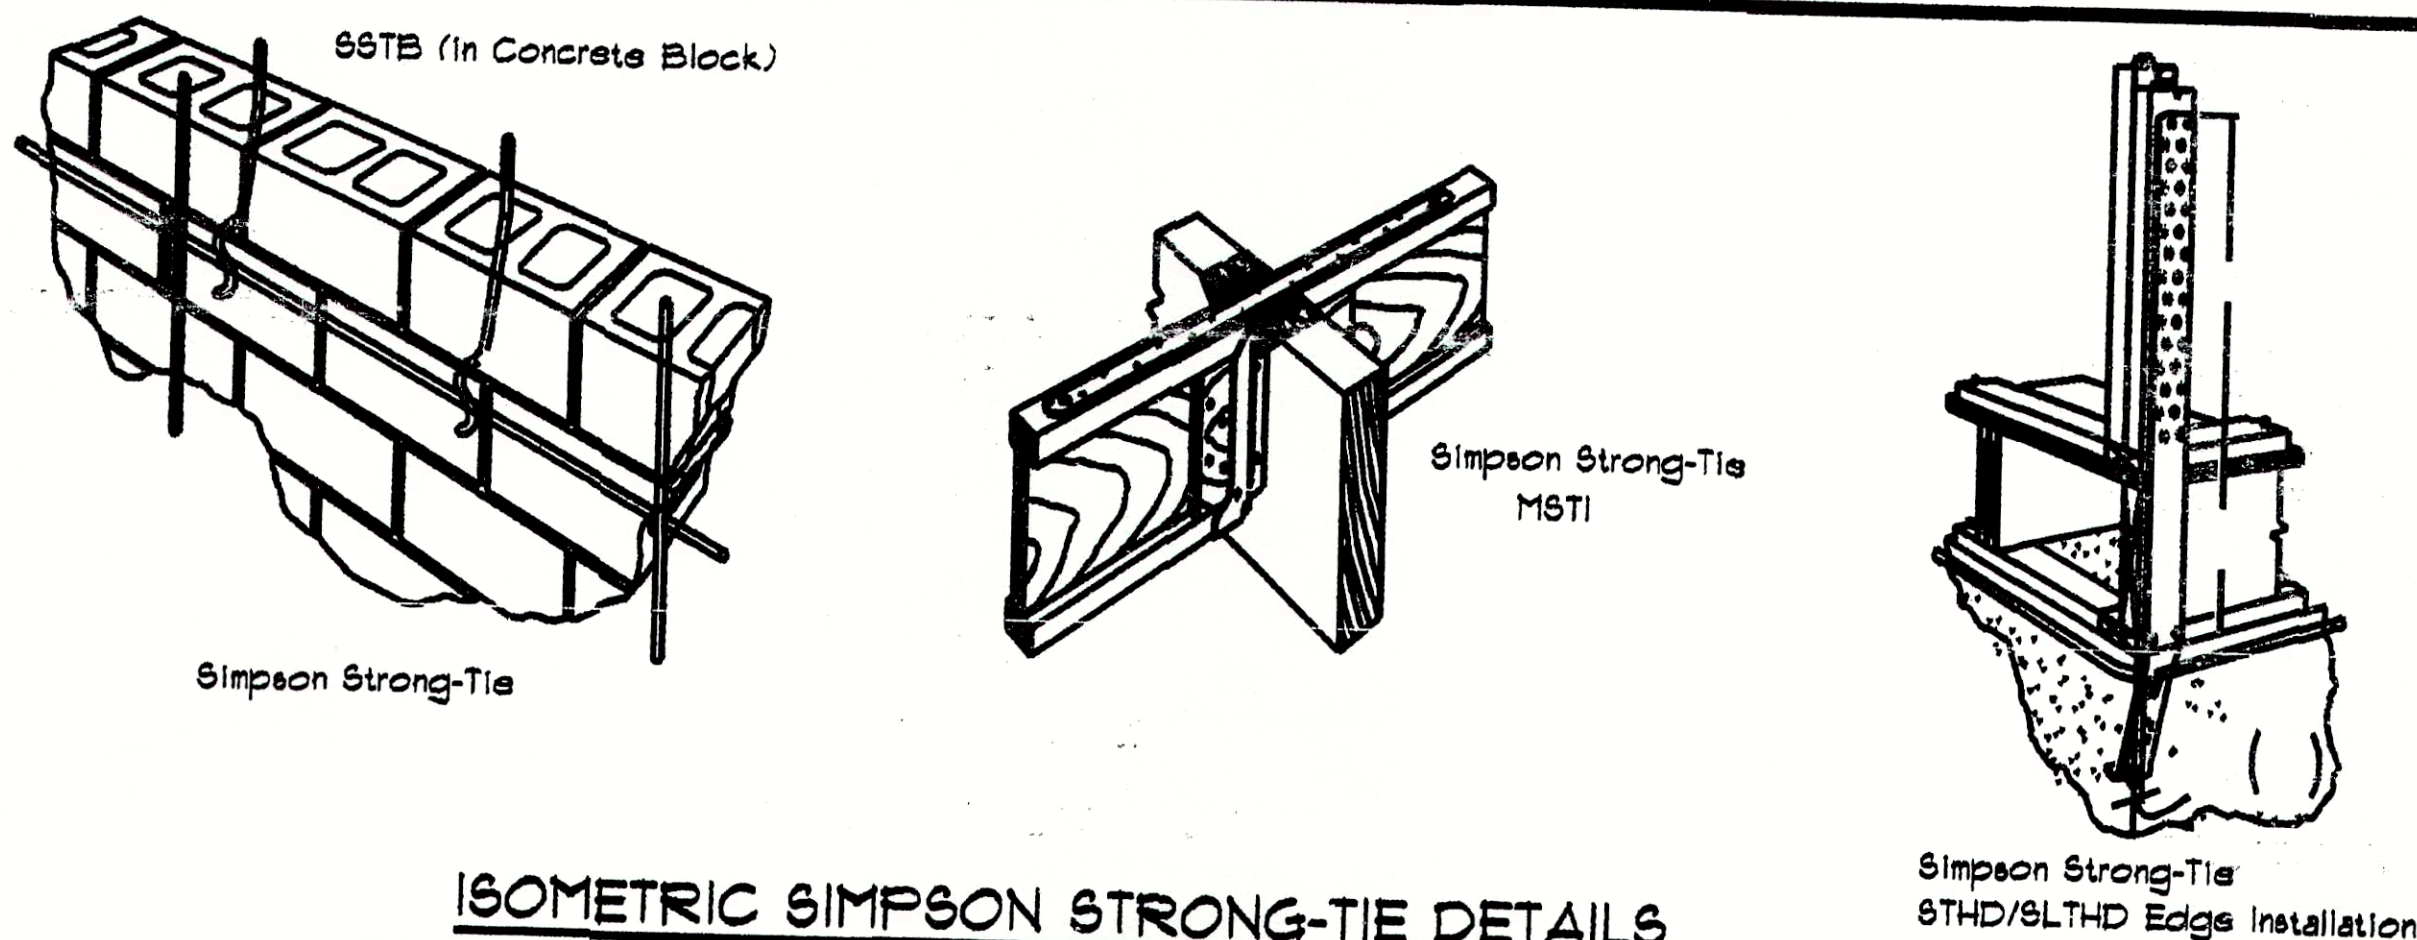

ISOMETRIC SIMPSON STRONG-TIE DETAILS

NTS

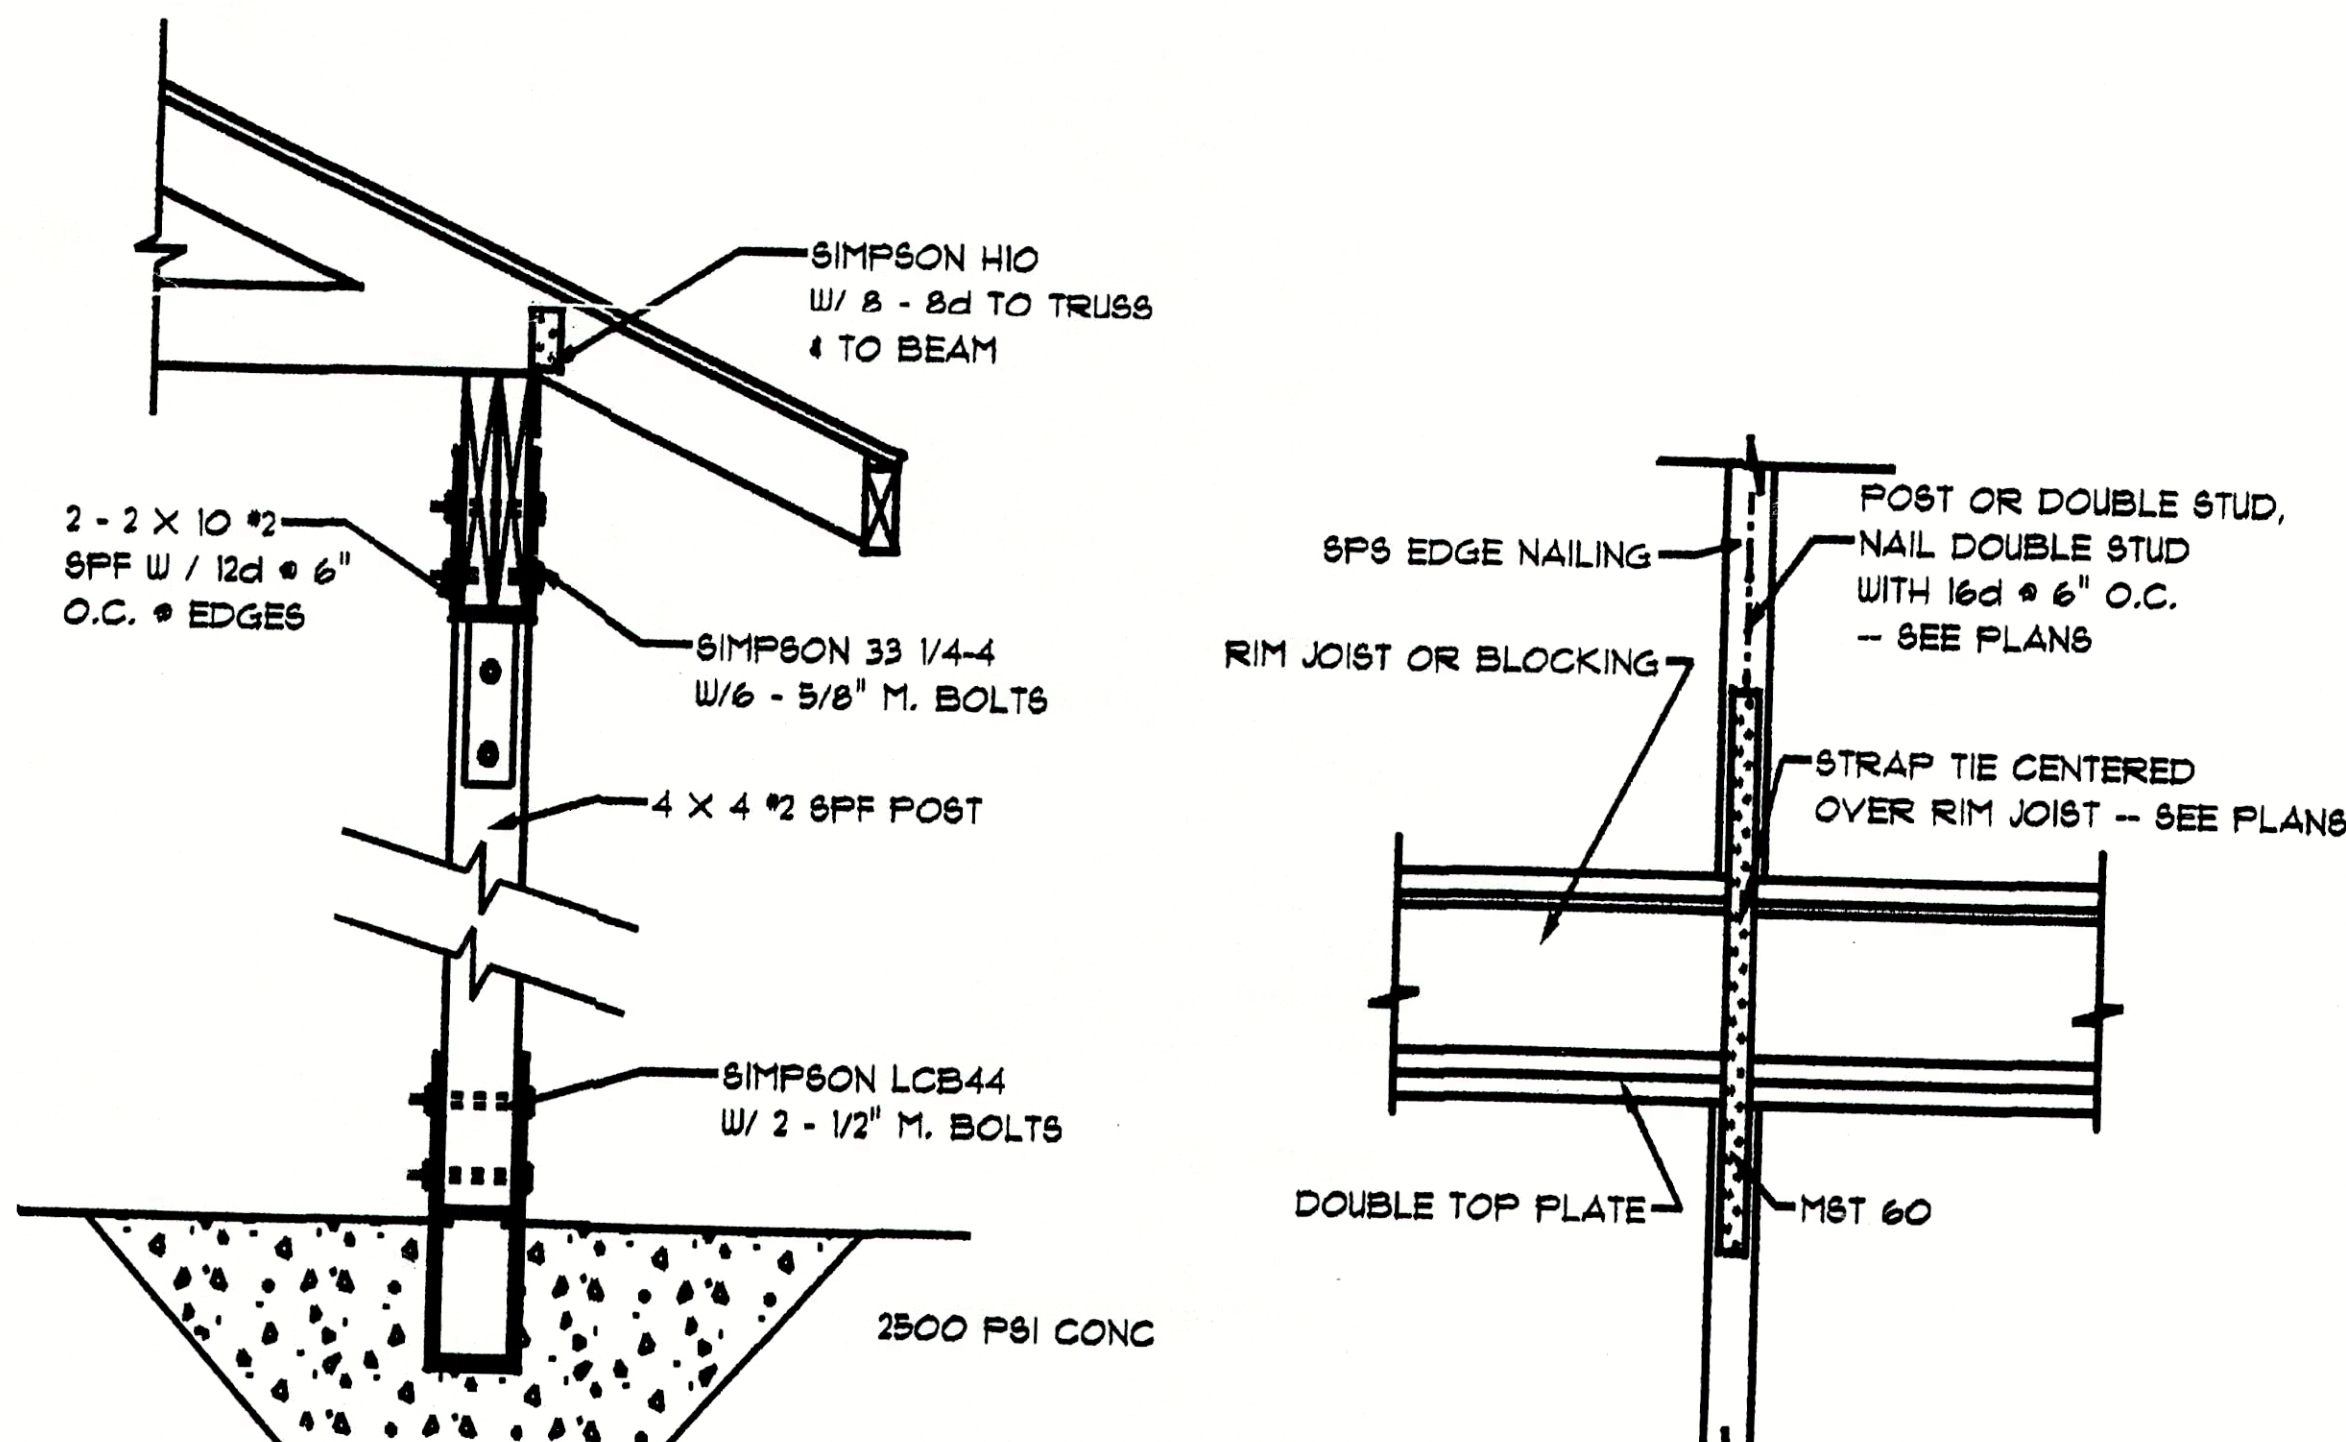


POST AND BEAM DETAIL A

NTS

STRAP TIE B


NTS

NOTE THAT "DORMER" STYLE THROUGH-ROOF EXHAUST VENTS MAY BE PROVIDED IN ADDITION TO OR IN LIEU OF RIDGE VENTS INDICATED.
MIN. 26 SQ. FT. (3800/150 = 25.33) VENTILATION AREA REQ'D

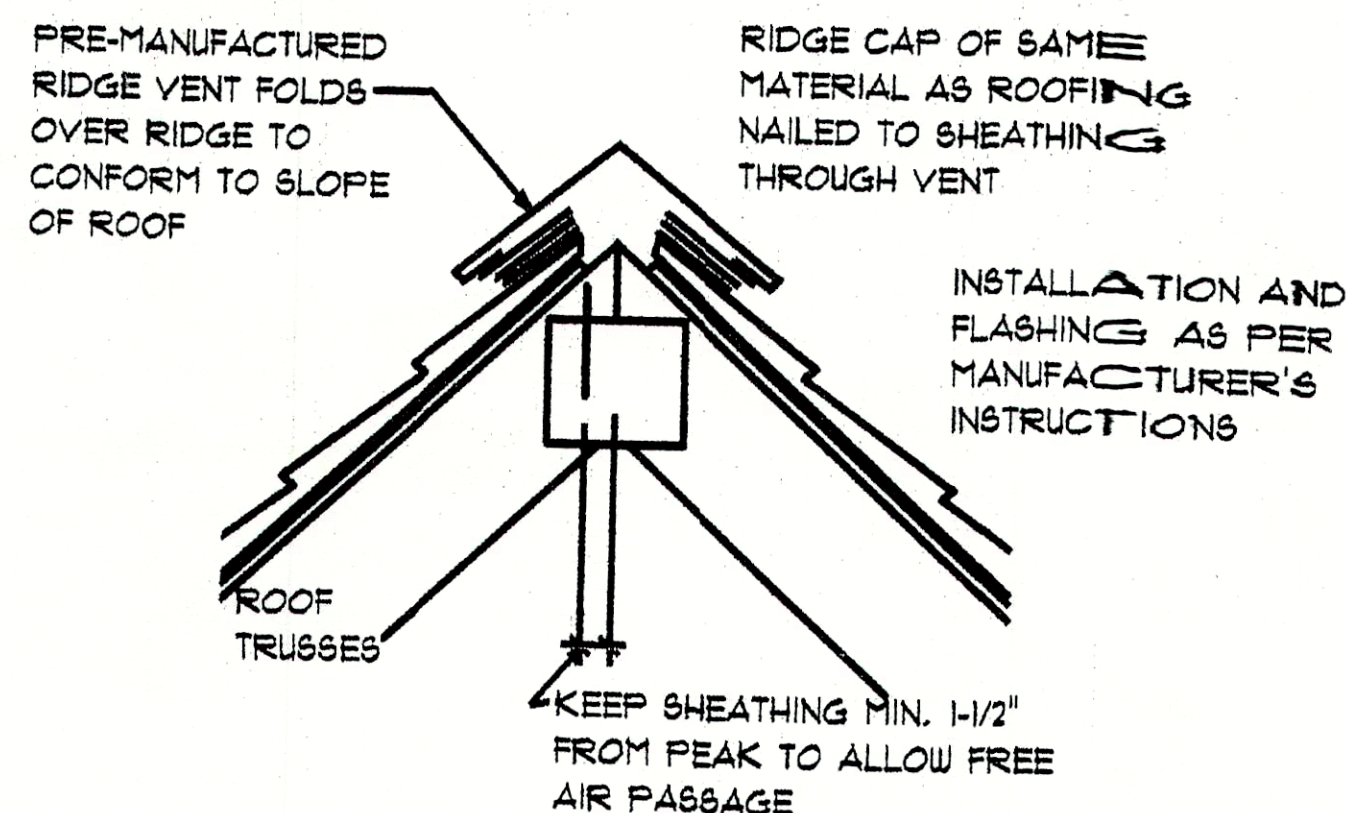


RIDGE VENT

NTS

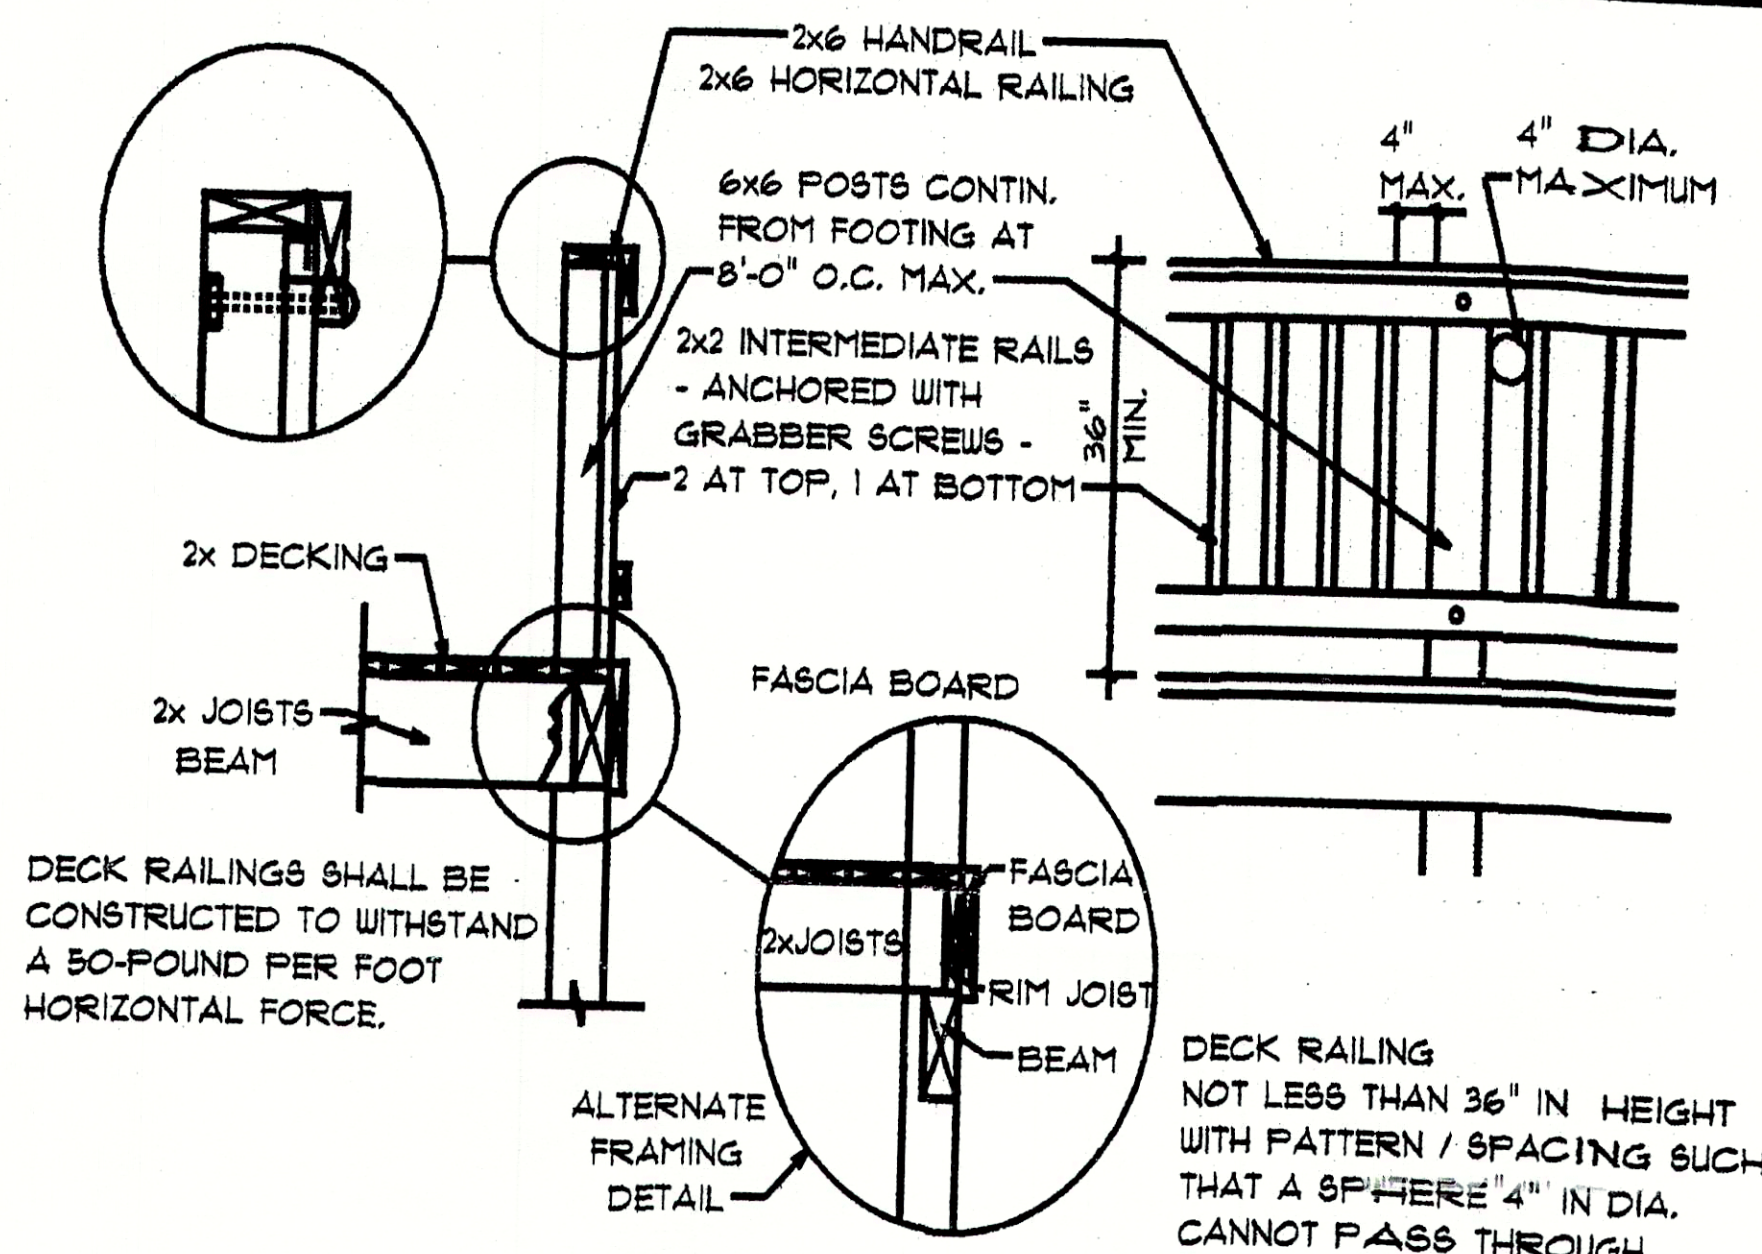


DECK AND RAILING A

NTS

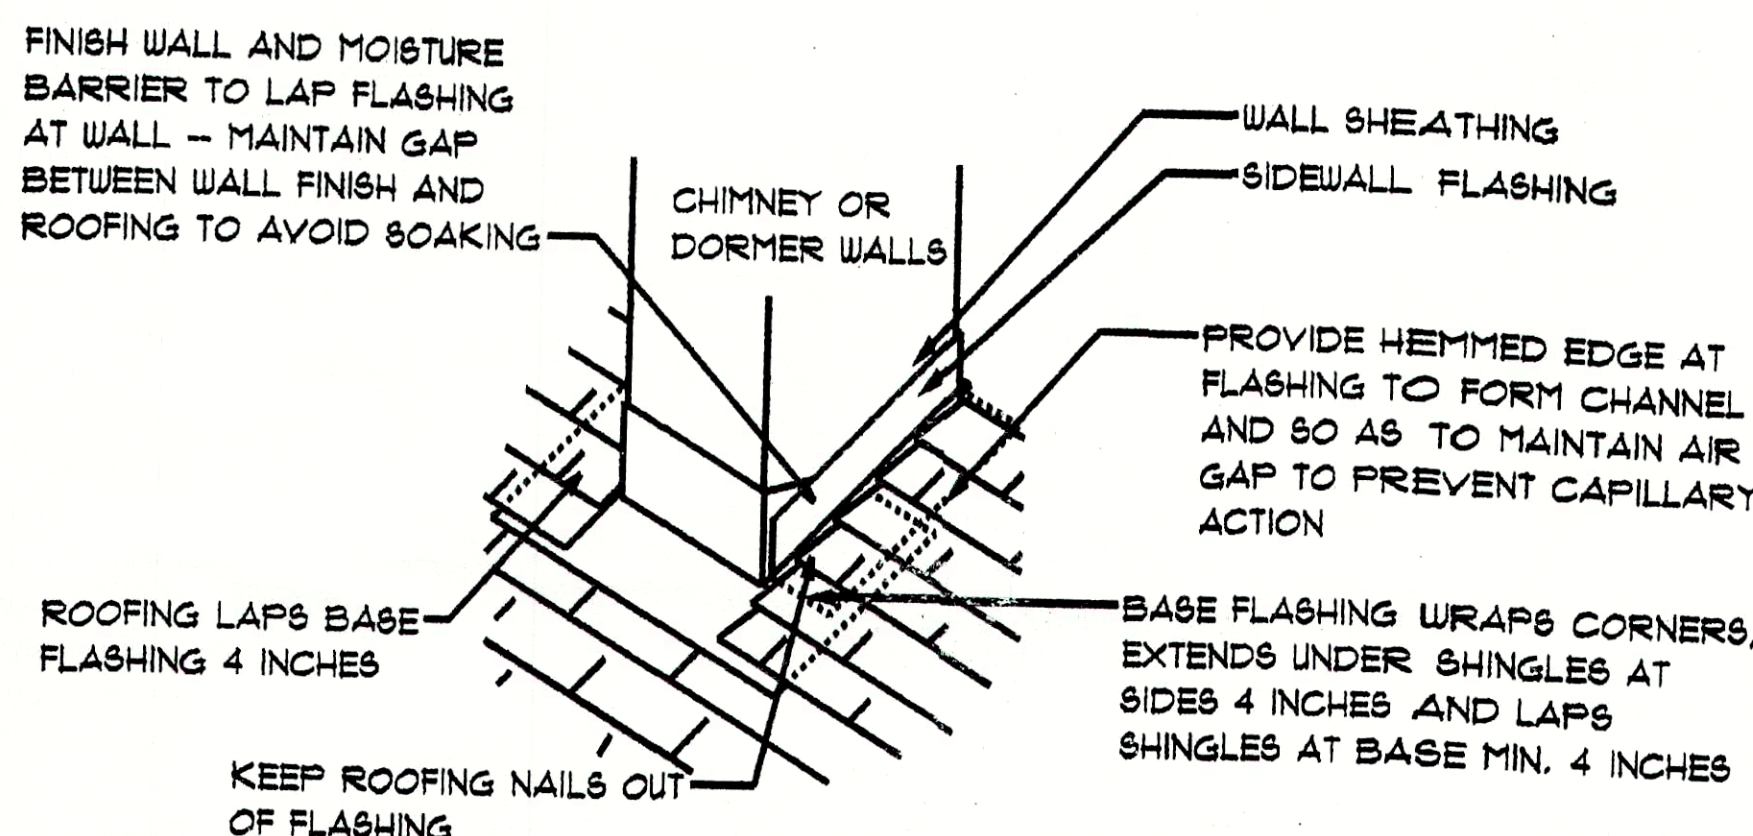

FLASHING DETAILS / NOTES

NTS

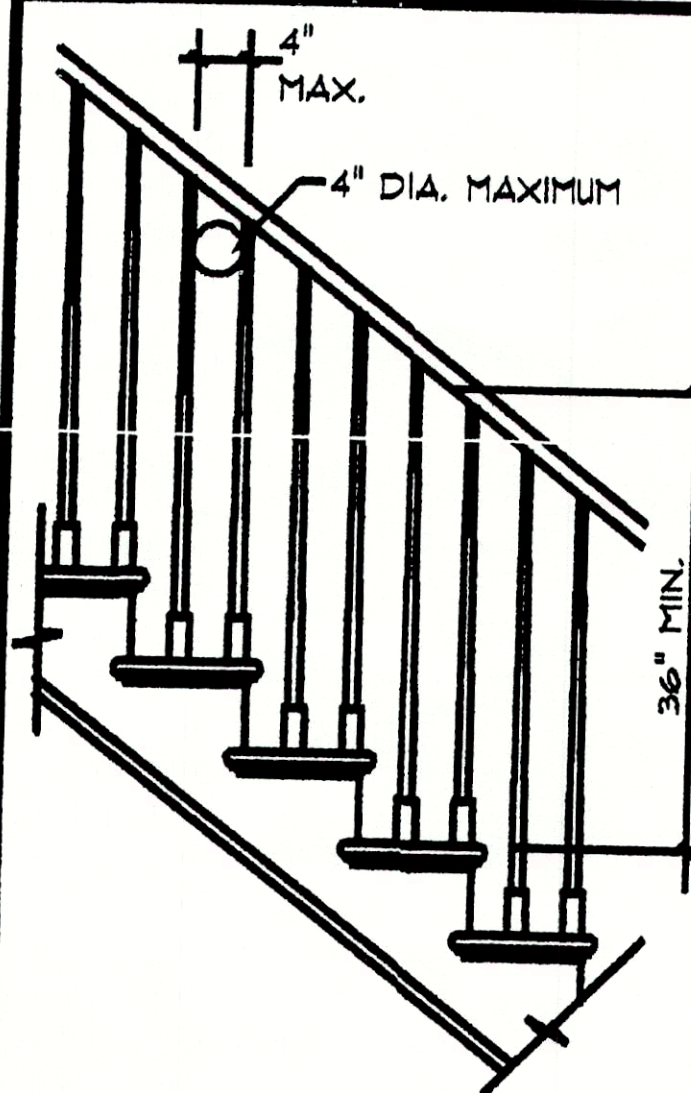


STAIR / BALUSTER STYLES ARE DIAGRAMMATIC ONLY - CONTRACTOR TO COORDINATE STYLES WITH OWNER / FINISHES

OPEN BALUSTRADE BALCONY / STAIR RAILINGS

NTS

ALL HANDRAILS SHALL BE CONTINUOUS THE FULL LENGTH OF THE STAIRS. HANDGRIP PORTION OF ALL HANDRAILS SHALL NOT BE LESS THAN 1-1/4" NOR MORE THAN 2" IN CROSS SECTIONAL DIMENSION, OR THE SHAPE SHALL PROVIDE AN EQUIVALENT GRIPPING SURFACE

NOT LESS THAN 36" IN HEIGHT WITH PATTERN / SPACING SUCH THAT A SPHERE 4" IN DIA. CANNOT PASS THROUGH

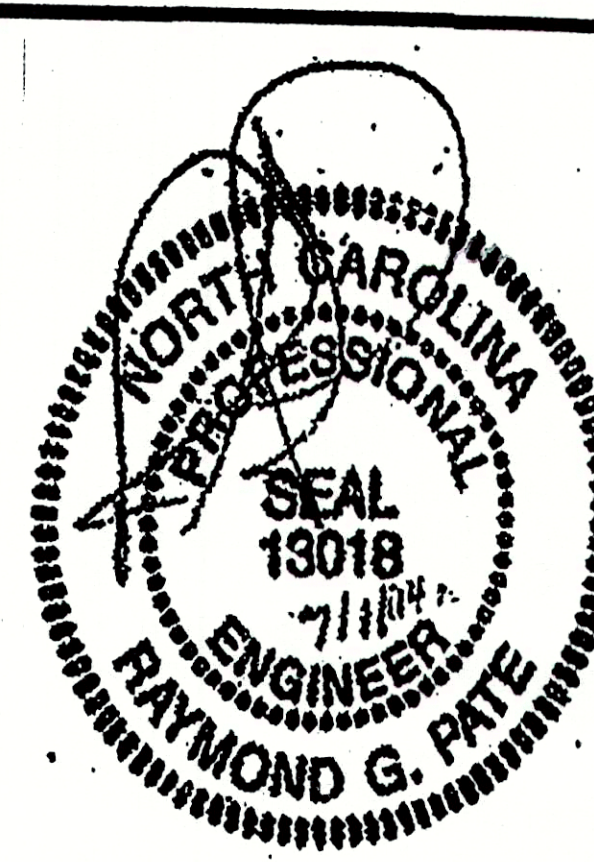

Raymond G. Pate, P.E.
119 W. Woodhill Dr., Suite #8
Nags Head, NC 27959

CHARLES SMITH & ASSOCIATES
© COPYRIGHT

DRAWING NUMBER

DETAILS

SCALE: AS NOTED


DATE: OCT. 2018

DRAWN BY: CGP


DESIGNED BY
CHARLES SMITH ASSOC.
FAYETTEVILLE, NORTH CAROLINA
WWW.CSAPLANS.COM

BUILDING CONTRACTOR TO MEET LOCAL WIND LOADS PER CODE AS IT PERTAINS TO CONSTRUCTION OF HOUSE
100, 110, 120, 130, 140, 150 MPH


I DO HEREBY CERTIFY THAT THIS DRAWING AND RELATED SPECIFICATIONS MEET ALL LOCAL REQUIREMENTS AND ARE IN SUBSTANTIAL CONFORMITY WITH THE INTERNATIONAL BUILDING CODE COUNCIL (2018 N.C. BUILDING CODE).

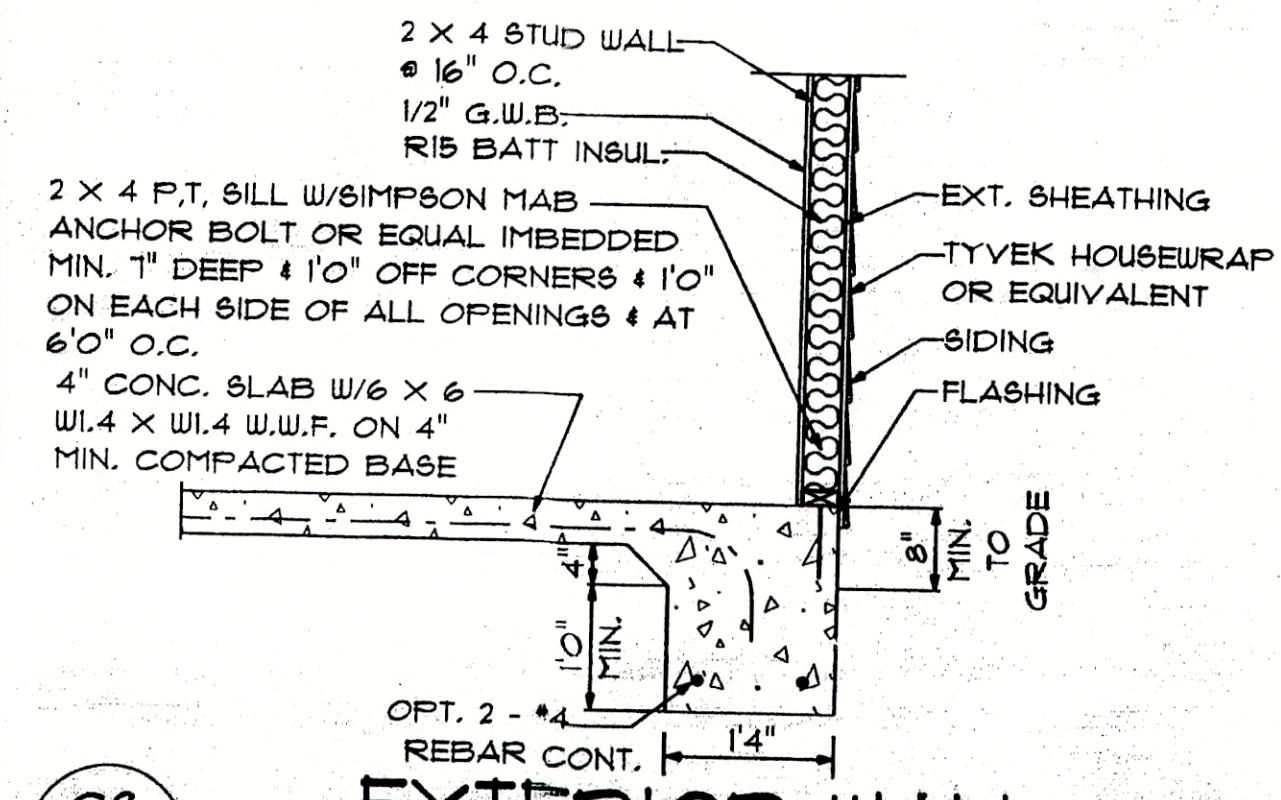


CS 1
EXTERIOR WALL
1/2 SIDING

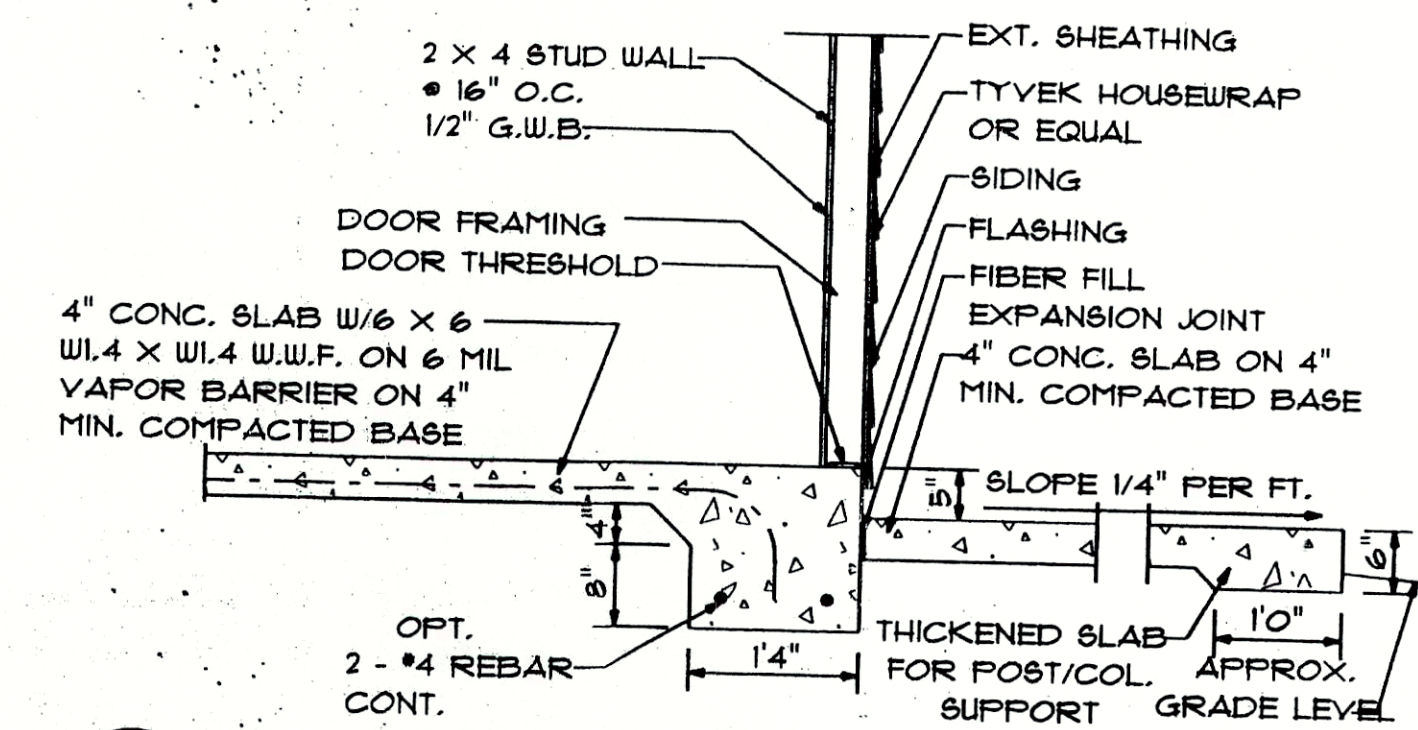


CS 2
EXTERIOR WALL 2
PORCH W/SIDING

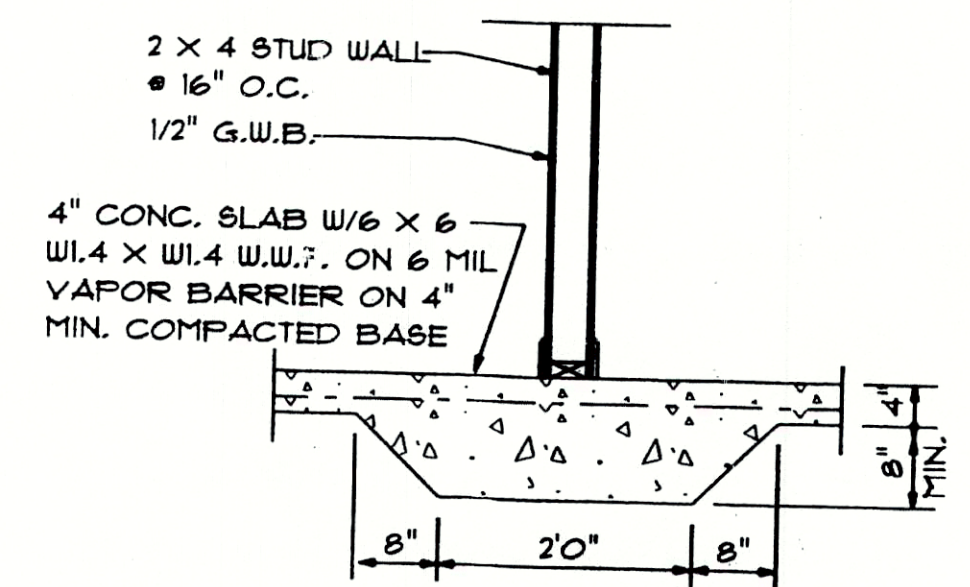


CS 4
LUG FOOTING

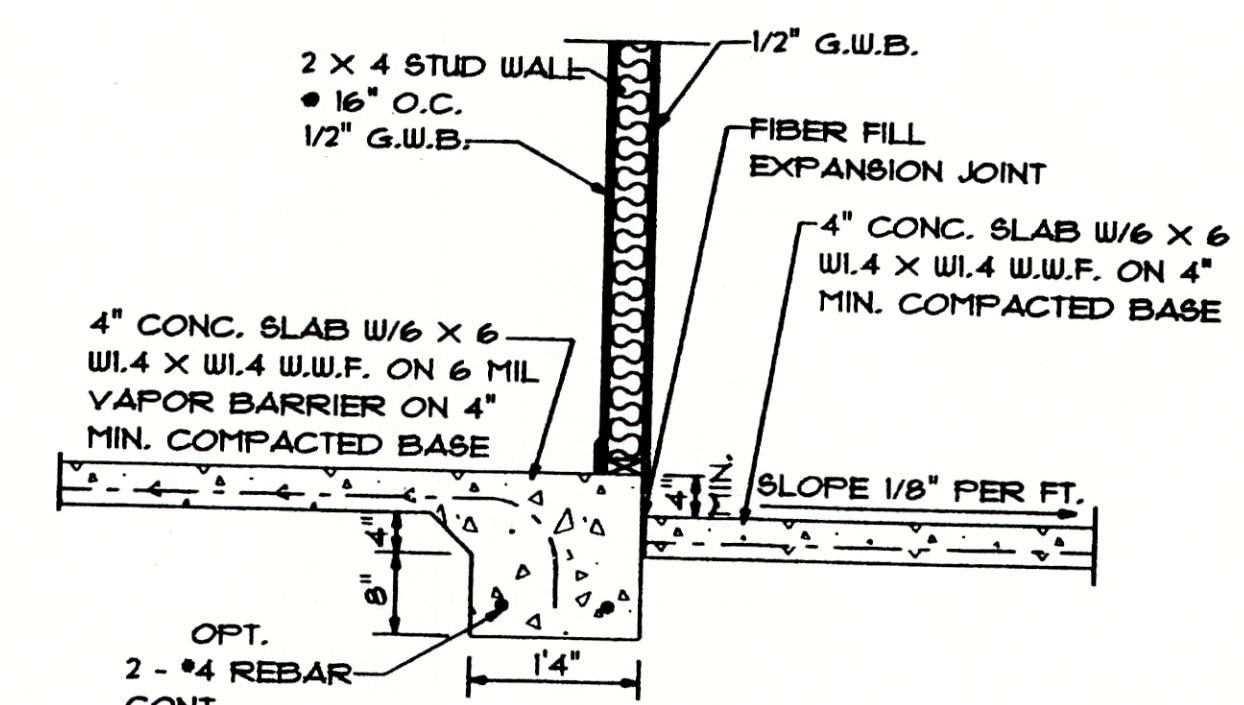


CS 5
GARAGE STEP
DOWN

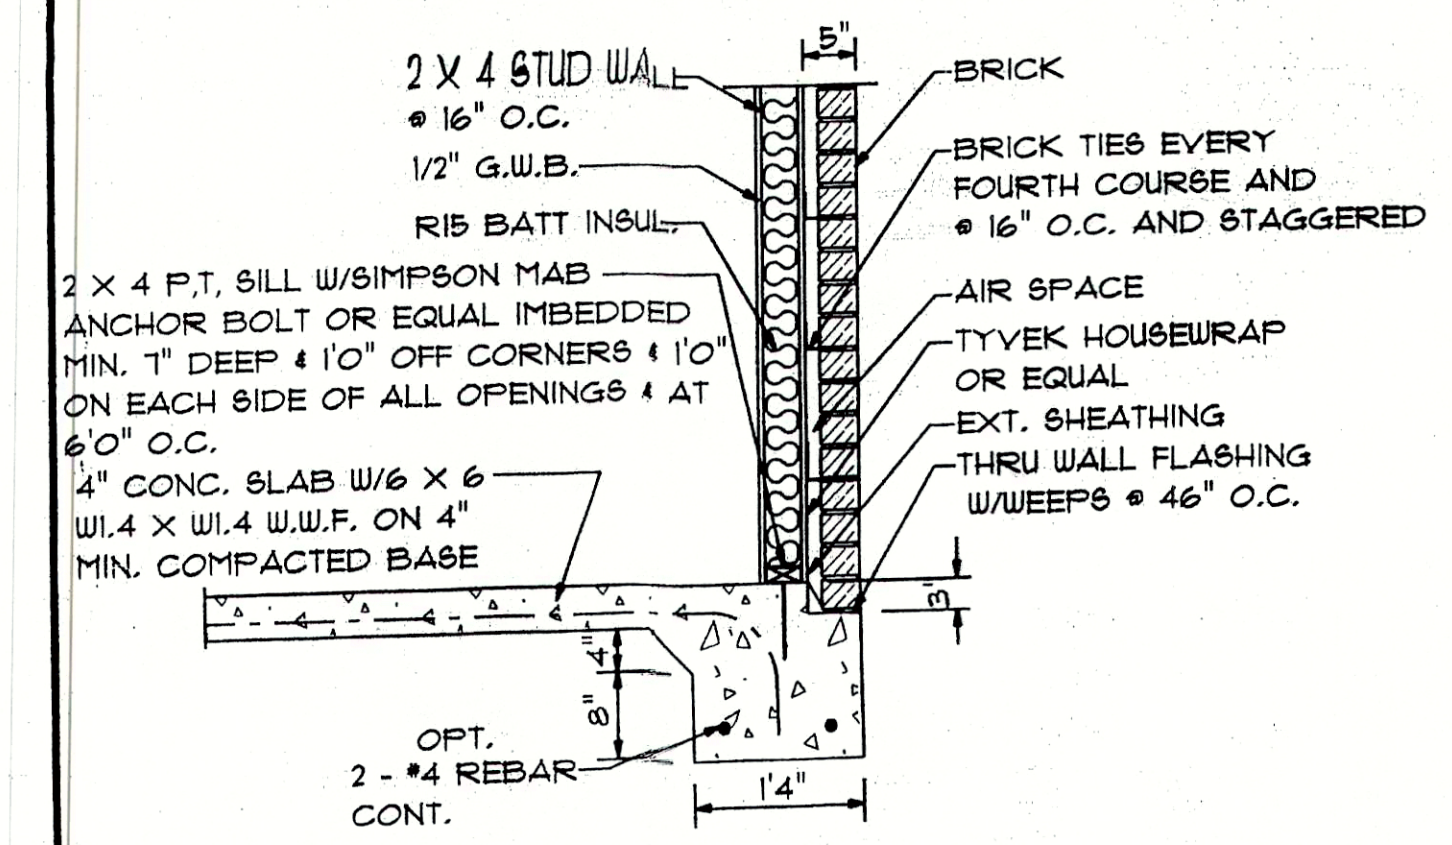


CS 1A
EXTERIOR WALL
W/BRICK

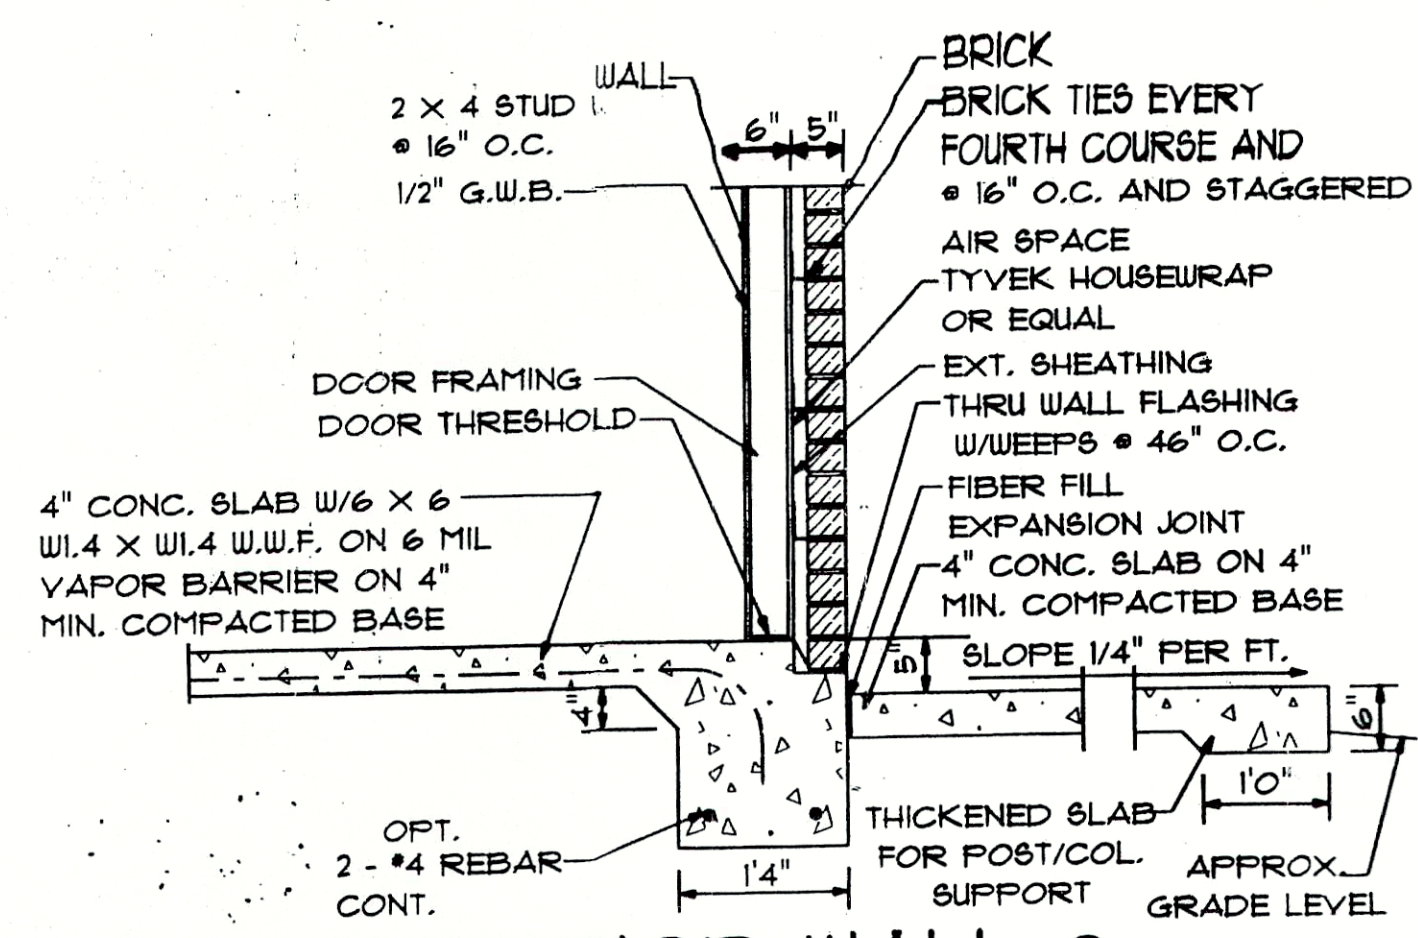


CS 2A
EXTERIOR WALL 2A
PORCH W/BRICK

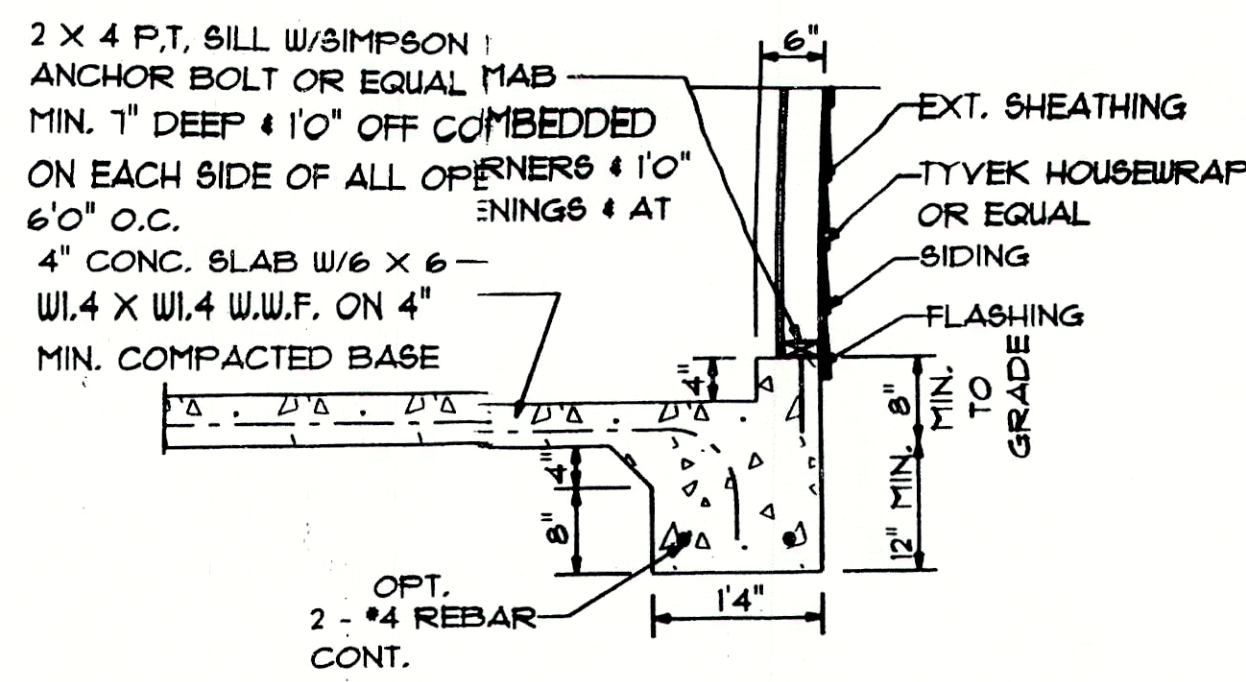


CS 3
GARAGE CURB
W/SIDING

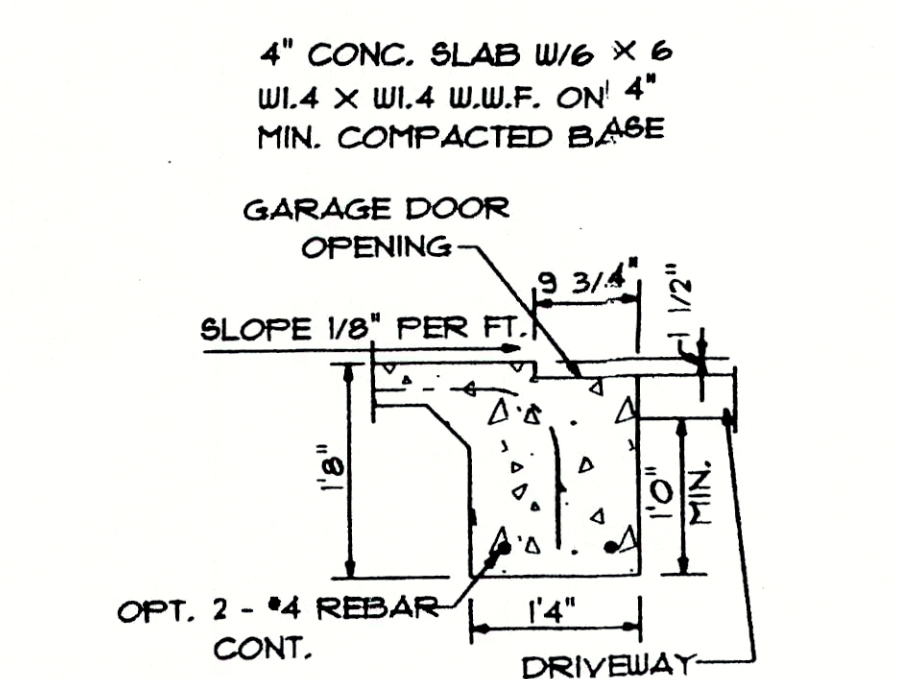


CS 6
GARAGE DOOR
WATER STOP

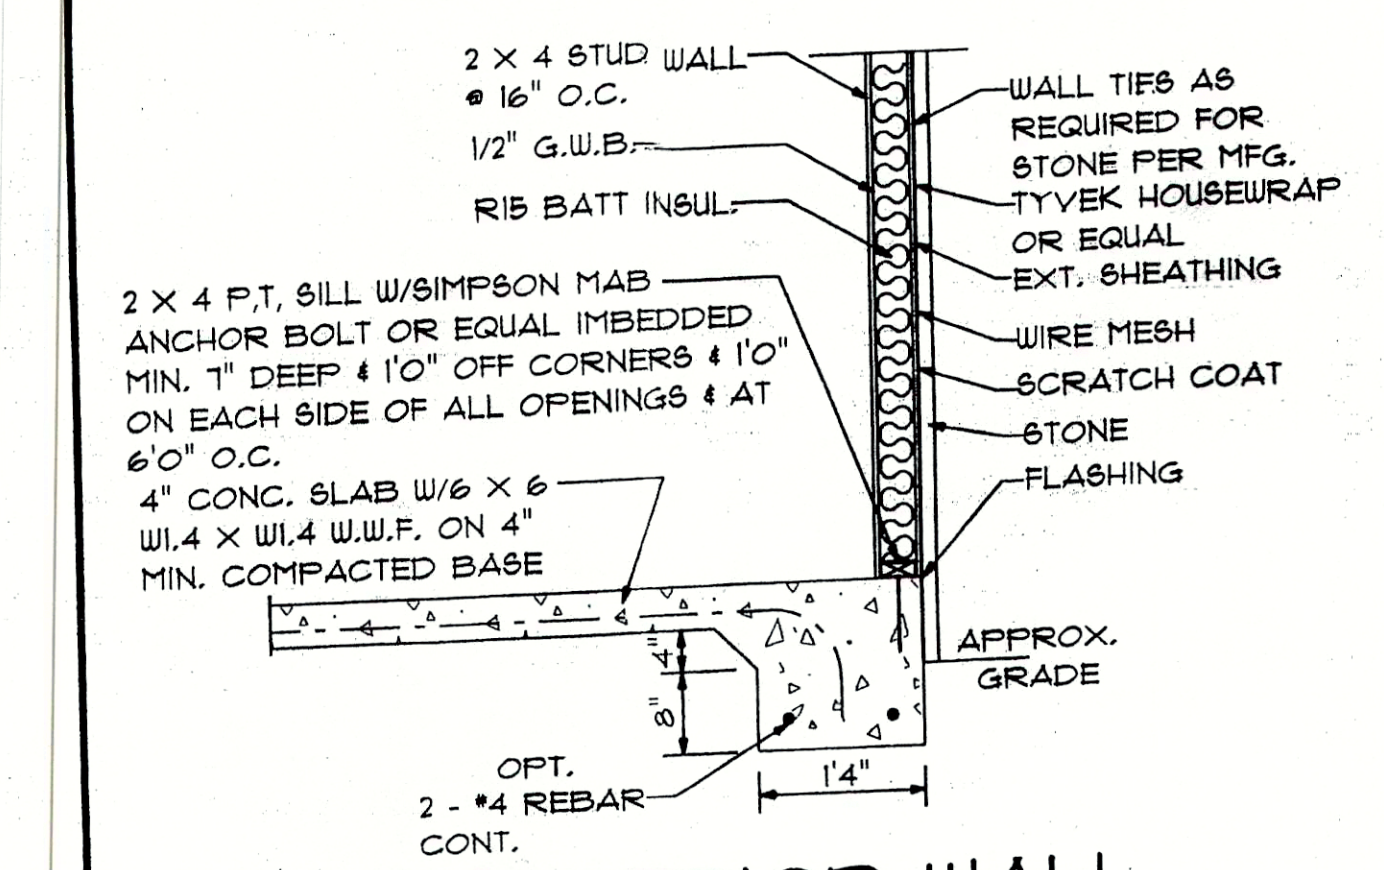


CS 1B
EXTERIOR WALL
W/STONE

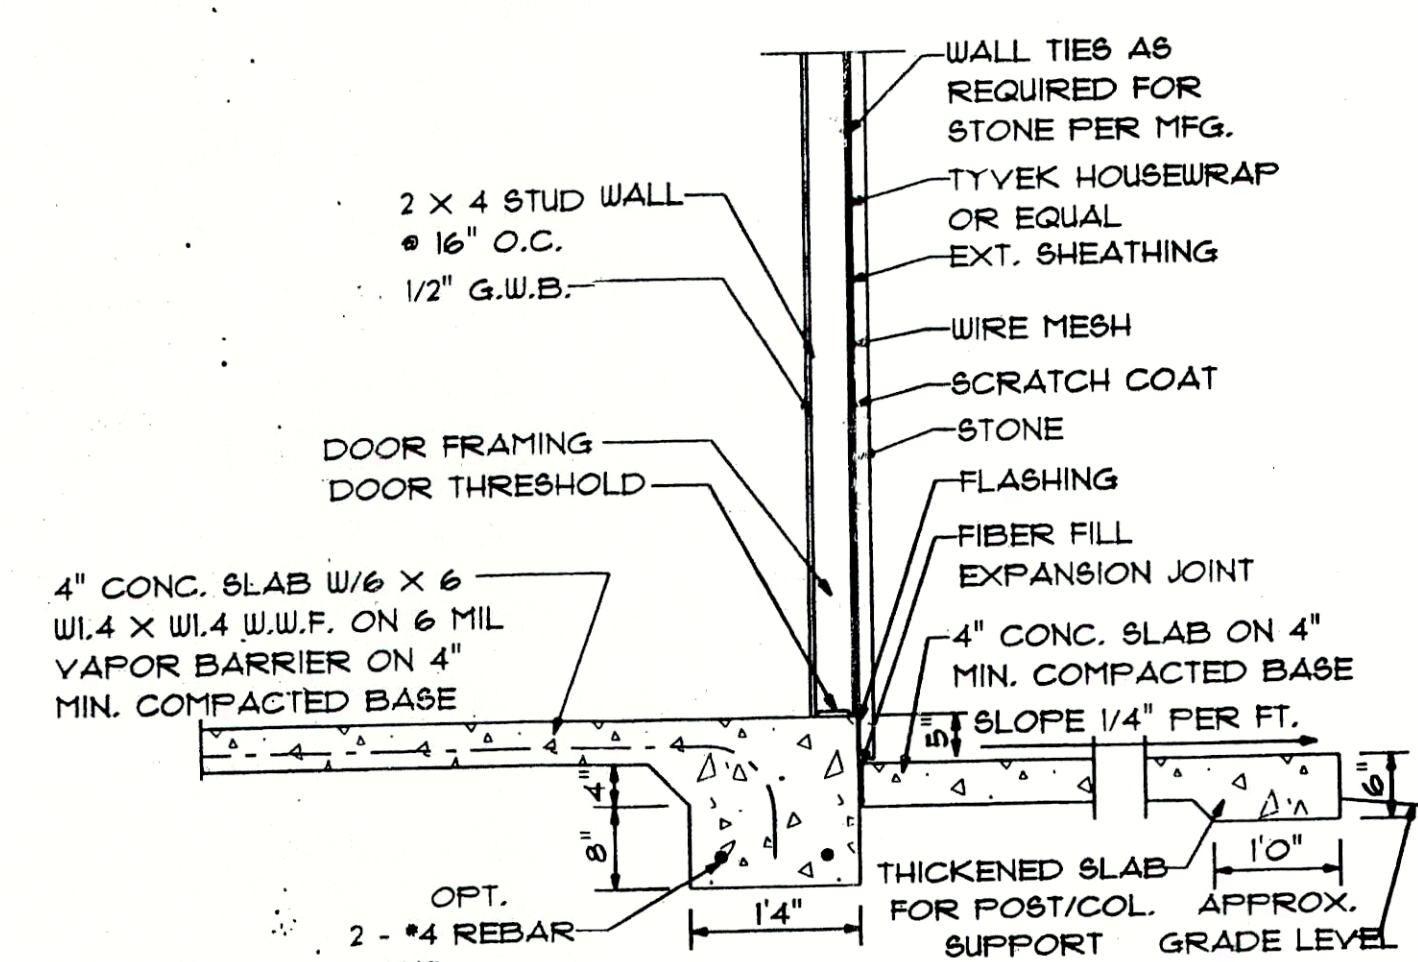

CS 2B
EXTERIOR WALL 2B
PORCH W/STONE

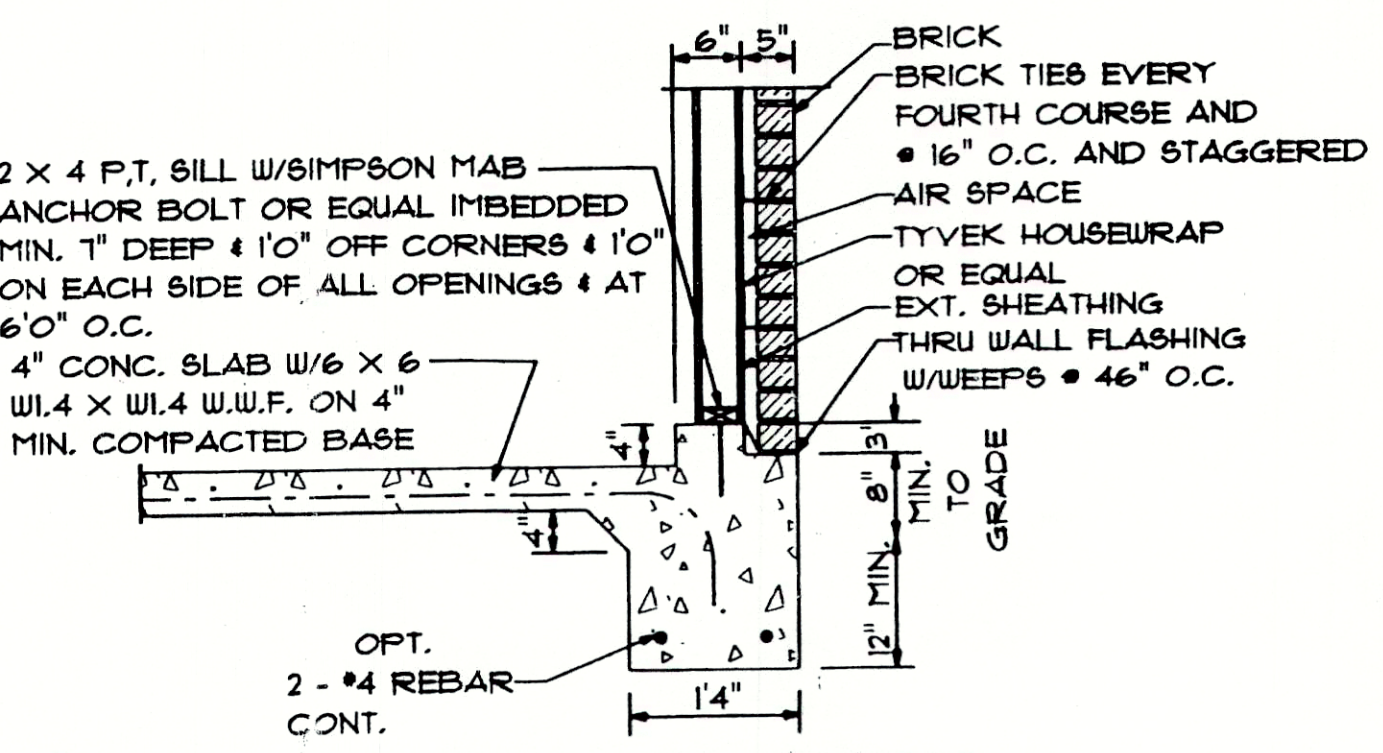


CS 3A
GARAGE CURB
W/BRICK

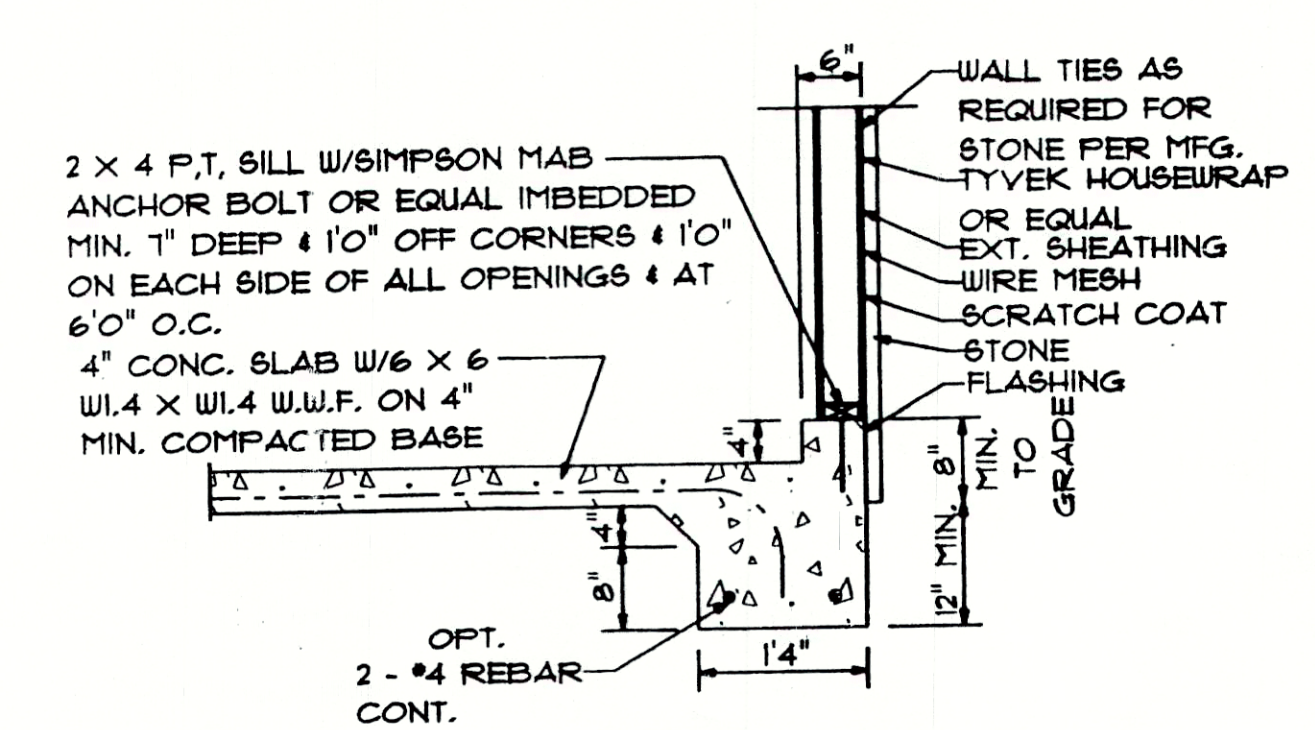

CS 3B
GARAGE CURB
W/STONE

BASIC WIND SPEEDS 100,
110, 120, 130, 140, MPH

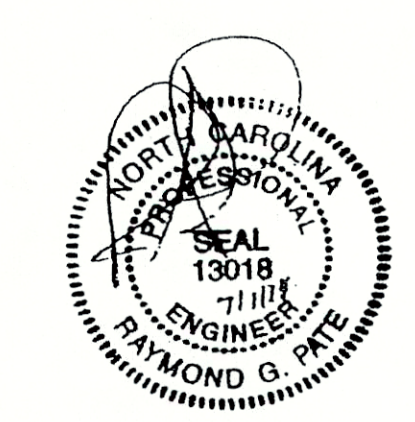


Raymond G. Pate, P.E.
119.30 Woodhill Dr., Suite 20
Hedge Hill, NC 27550

DRAWING NUMBER
DETAILS

I DO HEREBY CERTIFY THAT THIS DRAWING OR PLAN AND RELATED SPECIFICATIONS MEET ALL LOCAL REQUIREMENTS AND ARE IN SUBSTANTIAL CONFORMITY WITH THE INTERNATIONAL BUILDING CODE COUNCIL (2006 N.C. BUILDING CODE).


CHARLES SMITH & ASSOC.
RESIDENTIAL DESIGNER
FAYETTEVILLE, NC.
www.casplanning.com

SCALE: AS NOTED
SUBDIVISION:
DATE: APRIL 2009
LOT NO.:
DRAWN BY: CJP

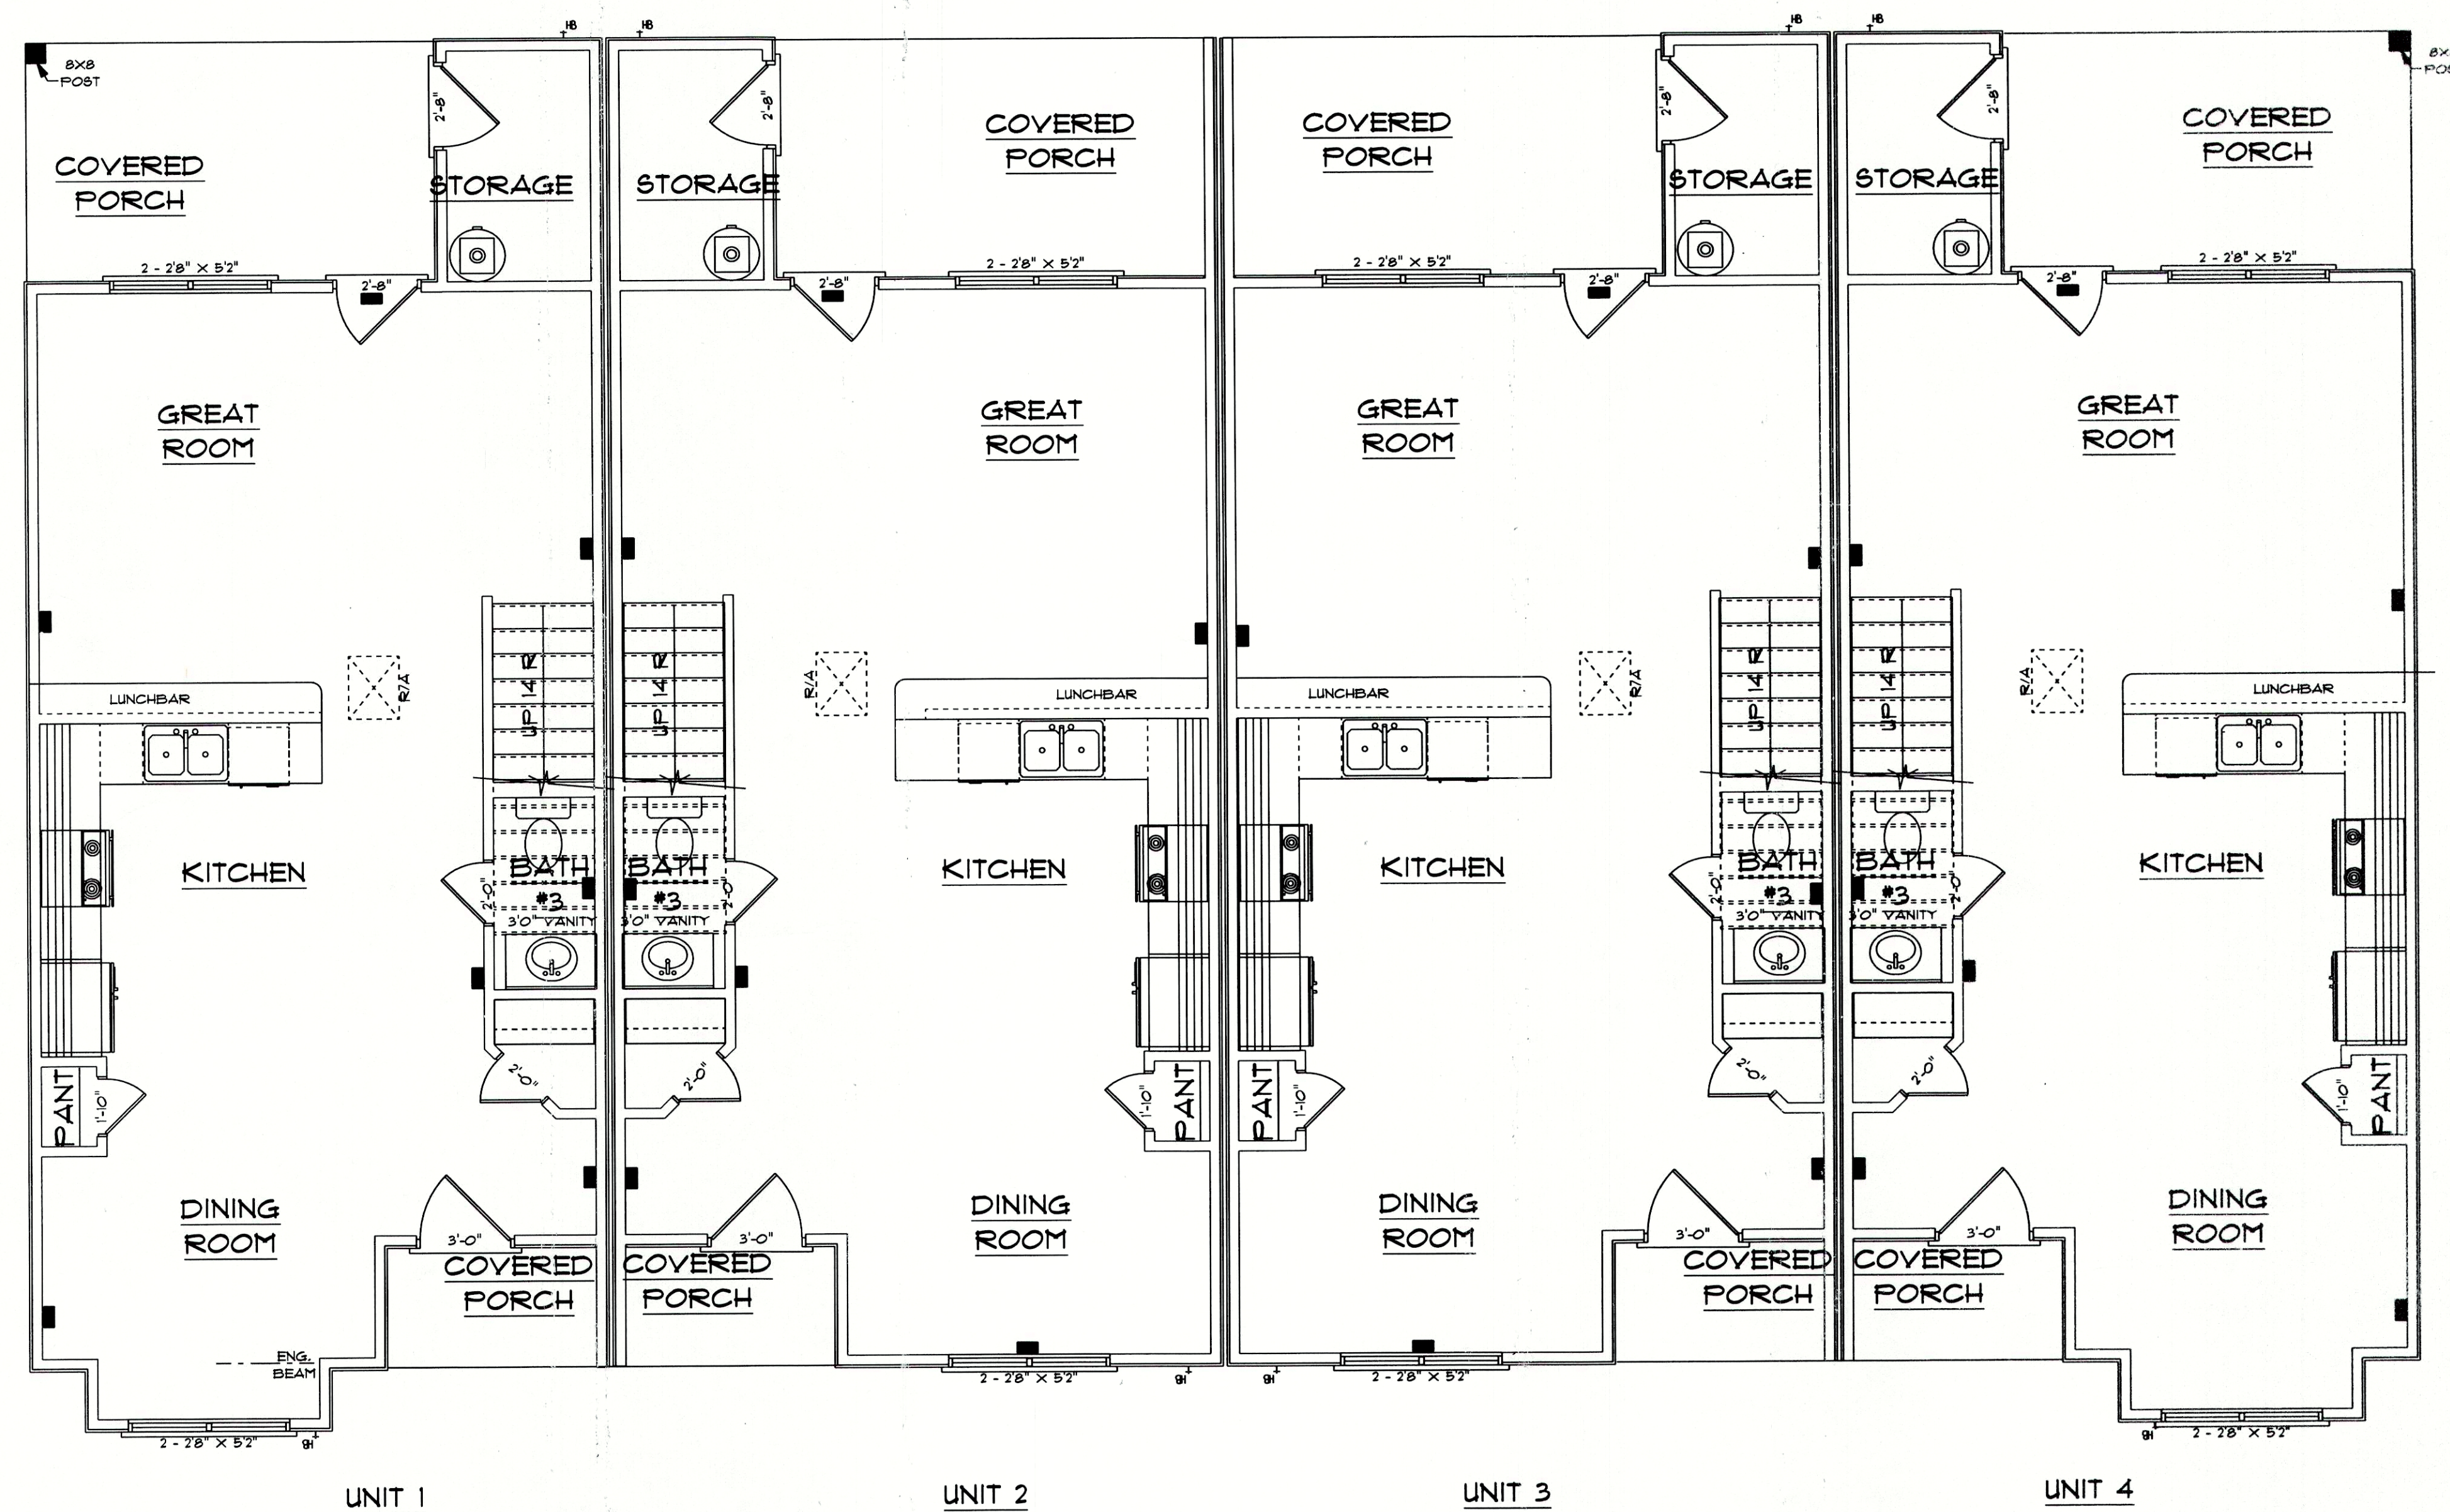

8'0" FINISHED CEILING HEIGHT ON FIRST FLOOR
 6'8" WINDOW HEADER HEIGHT ON FIRST FLOOR
 8'0" FINISHED CEILING HEIGHT ON SECOND FLOOR
 6'8" WINDOW HEADER HEIGHT ON SECOND FLOOR
 CANTILEVER ALL ROOF TRUSSES

HVAC CONTRACTOR TO CONFIRM
 VENT LOCATION AND SIZE OF UNIT

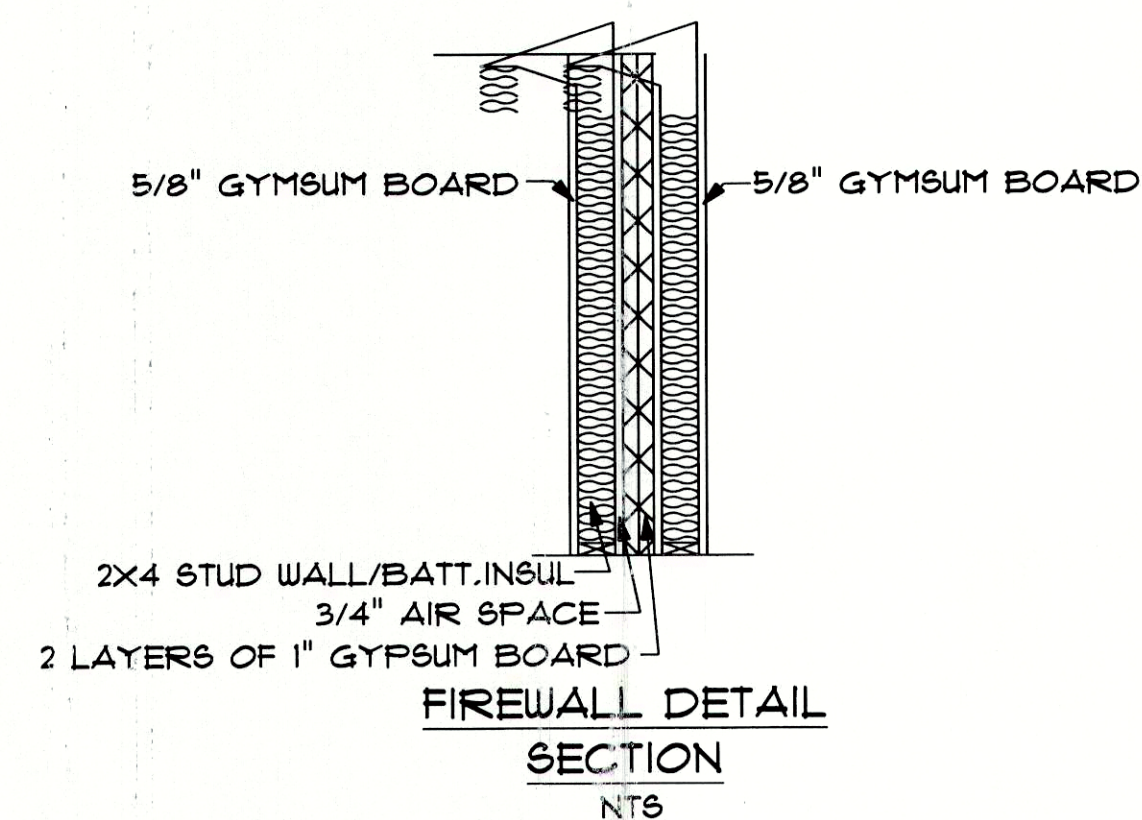

FLOOR PLAN 4 UNITS
 TOWNHOMES FIRST FLOOR
 SCALE: 1/4" = 1'0"

670 S/F ON FIRST FLOOR ONE UNIT
 650 S/F ON SECOND FLOOR ONE UNIT
 1320 S/F TOTAL HEATED AREA
 212 S/F ON ALL FRONT PORCHS
 820 S/F ON REAR PORCHS

4 UNITS
 TOWNHOMES FRONT ELEVATION


SCALE: AS NOTED
 DATE: JULY 2021
 DRAWN BY: CGP

CHARLES SMITH ASSOC.
 RESIDENTIAL DESIGNER - FAYETTEVILLE, NORTH CAROLINA

BUILDING CONTRACTOR TO MEET LOCAL
 WIND LOADS PER CODE AS IT PERTAINS
 TO CONSTRUCTION OF HOUSE
 100, 120, 150, 180, 190 MPH

I DO HEREBY CERTIFY THAT THIS DRAWING OR PLAN AND RELATED SPECIFICATIONS
 MEET ALL LOCAL REQUIREMENTS AND ARE IN SUBSTANTIAL CONFORMITY WITH
 THE INTERNATIONAL BUILDING CODE COUNCIL (2018 N.C. BUILDING CODE).

TOWNHOMES
 T-1320

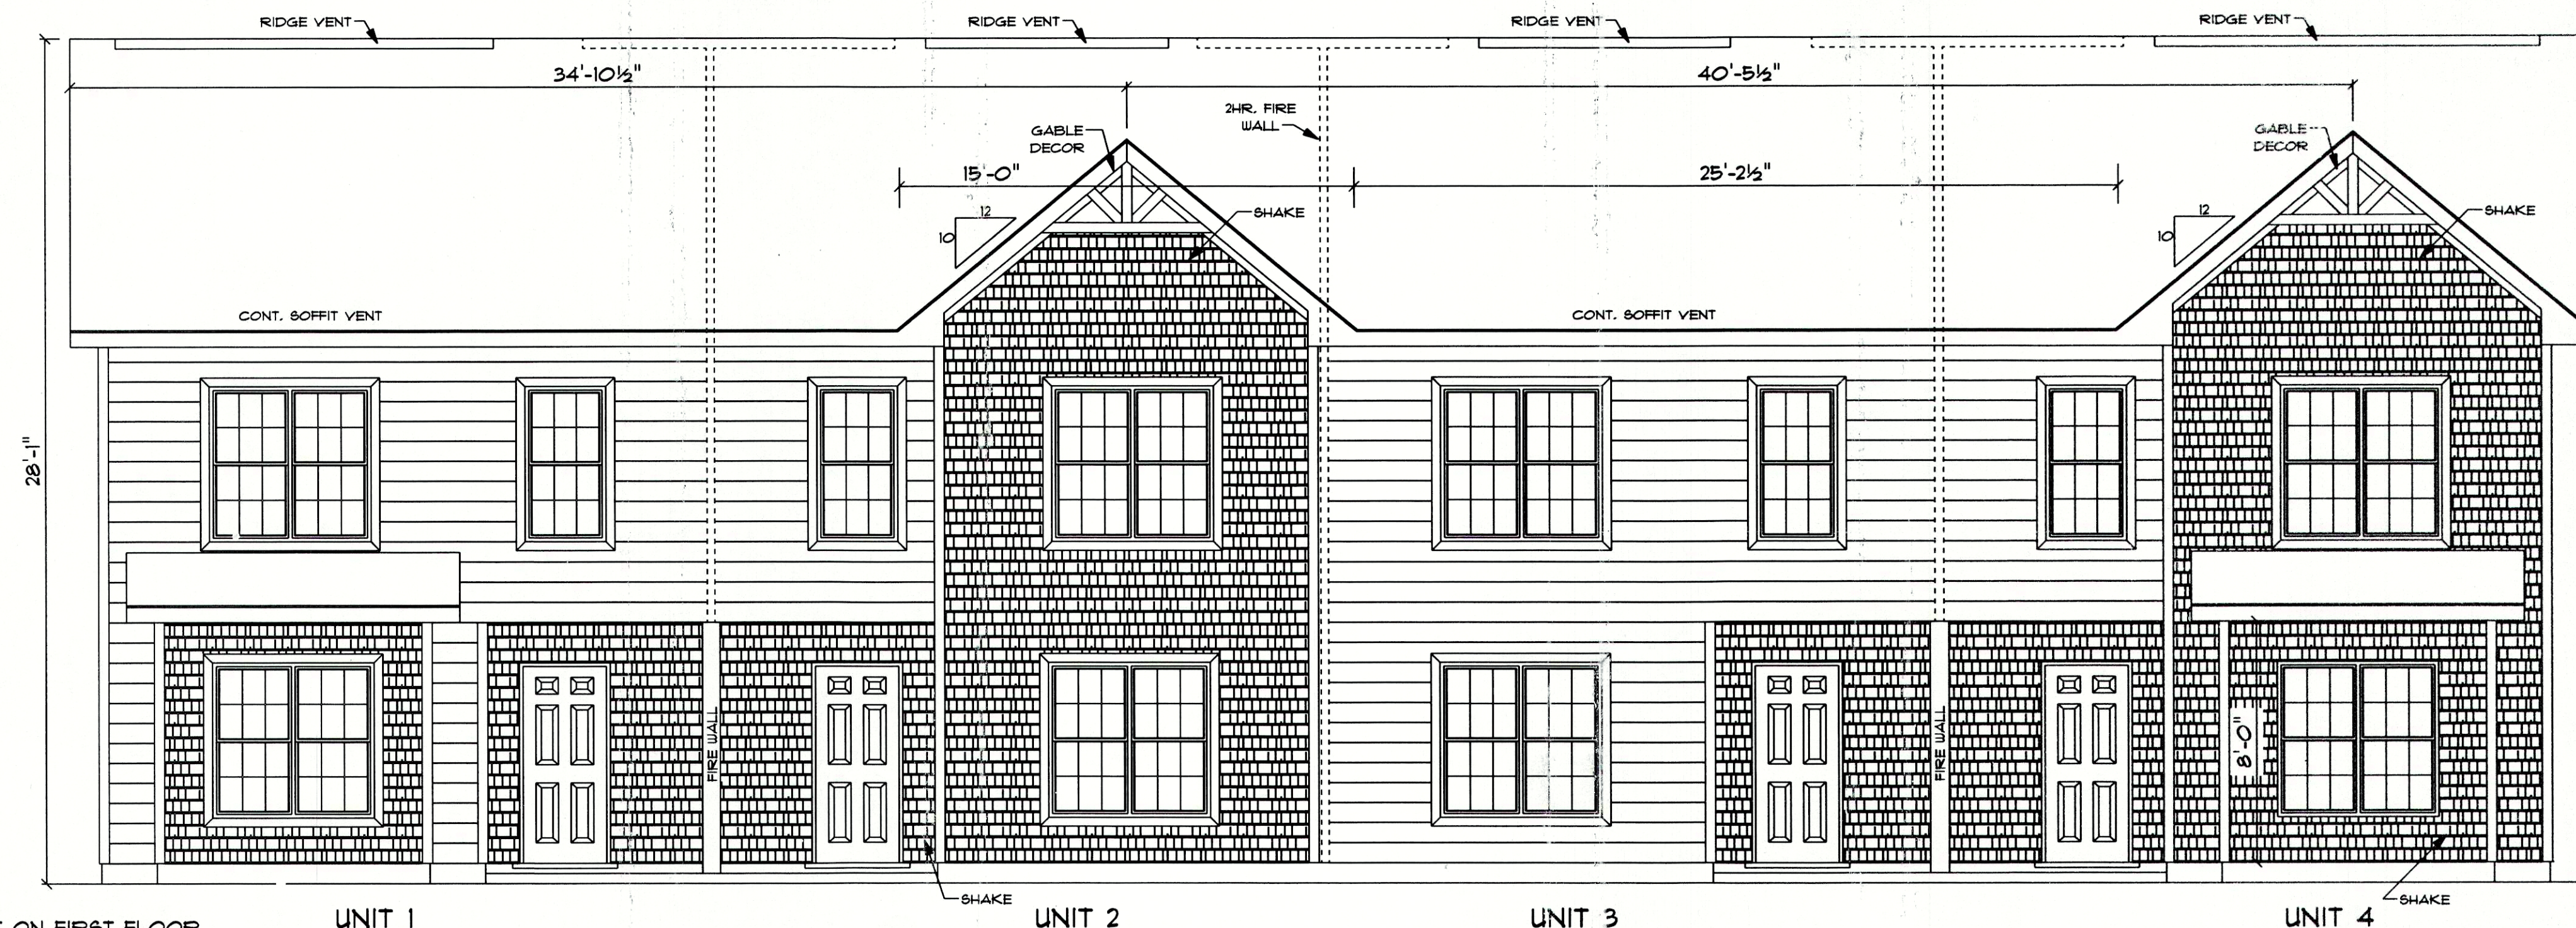

8'0" FINISHED CEILING HEIGHT ON FIRST FLOOR
6'8" WINDOW HEADER HEIGHT ON FIRST FLOOR
8'0" FINISHED CEILING HEIGHT ON SECOND FLOOR
6'8" WINDOW HEADER HEIGHT ON SECOND FLOOR
CANTILEVER ALL ROOF TRUSSES


UNIT 1

UNIT 2



UNIT 3

UNIT 4


FRONT ELEVATION
SCALE: 1/4" = 1'0"

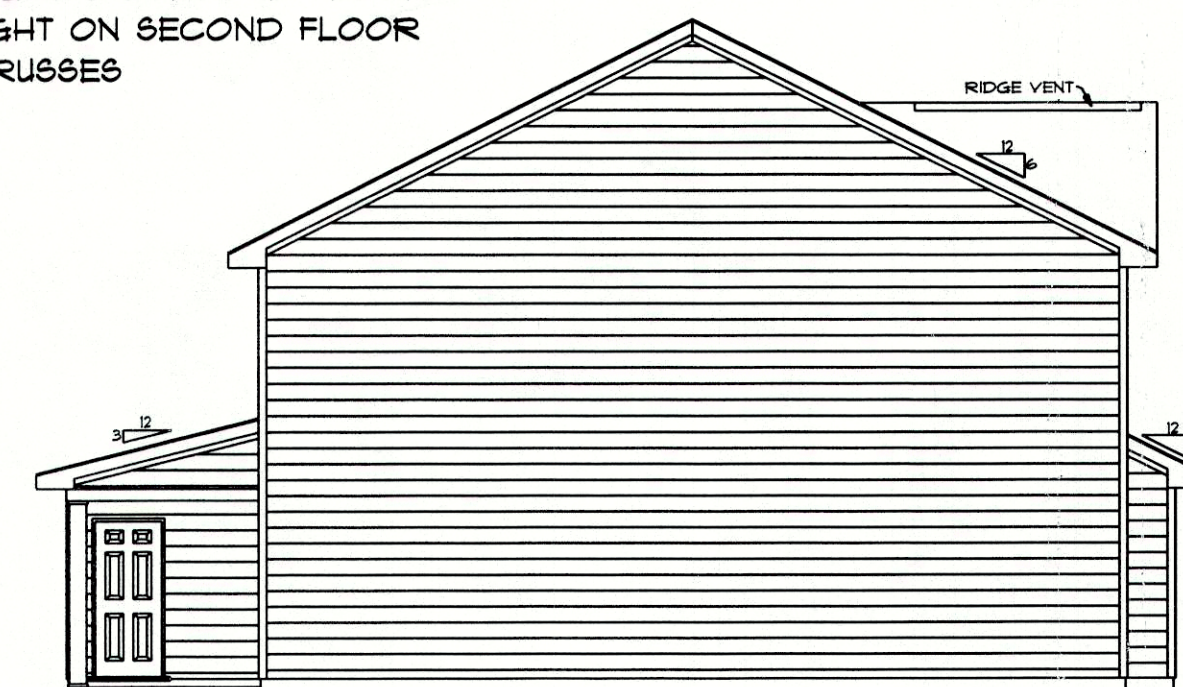

LEFT ELEVATION
SCALE: 1/8" = 1'0"

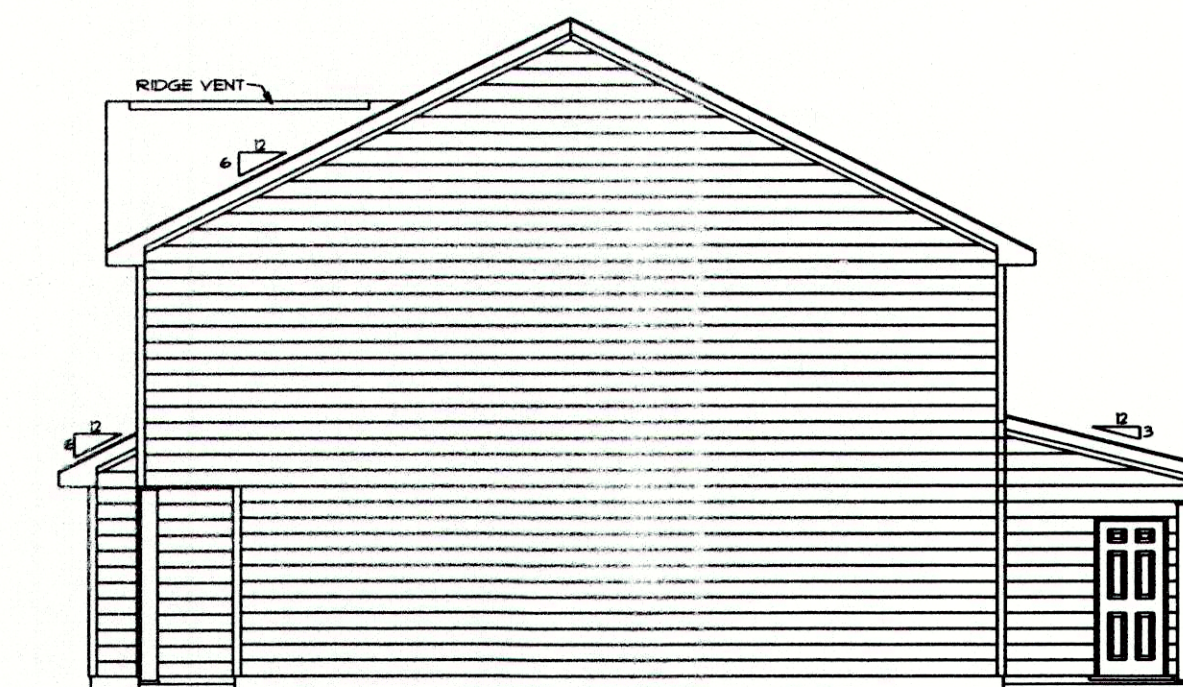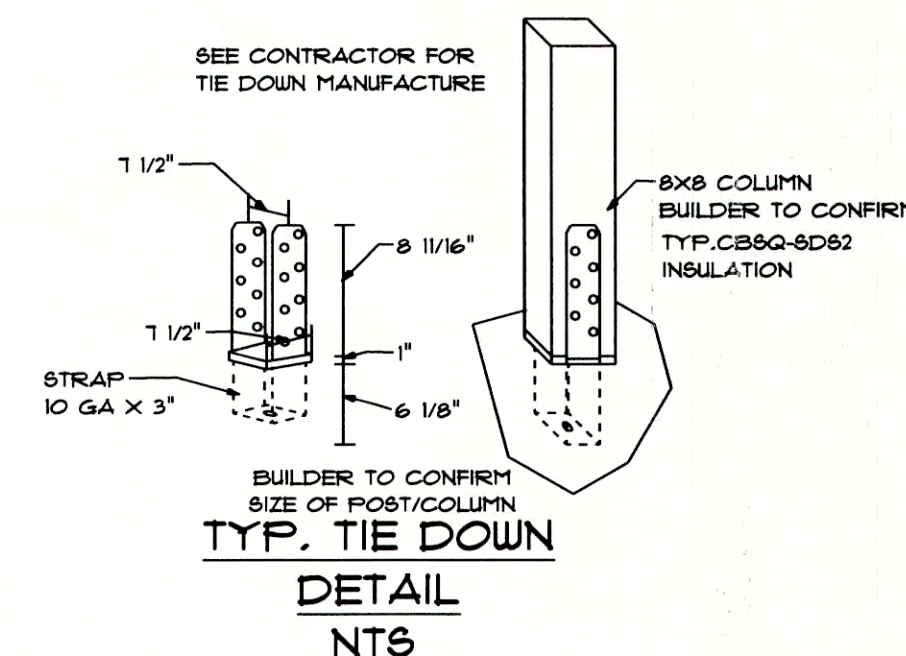

RIGHT ELEVATION
SCALE: 1/8" = 1'0"

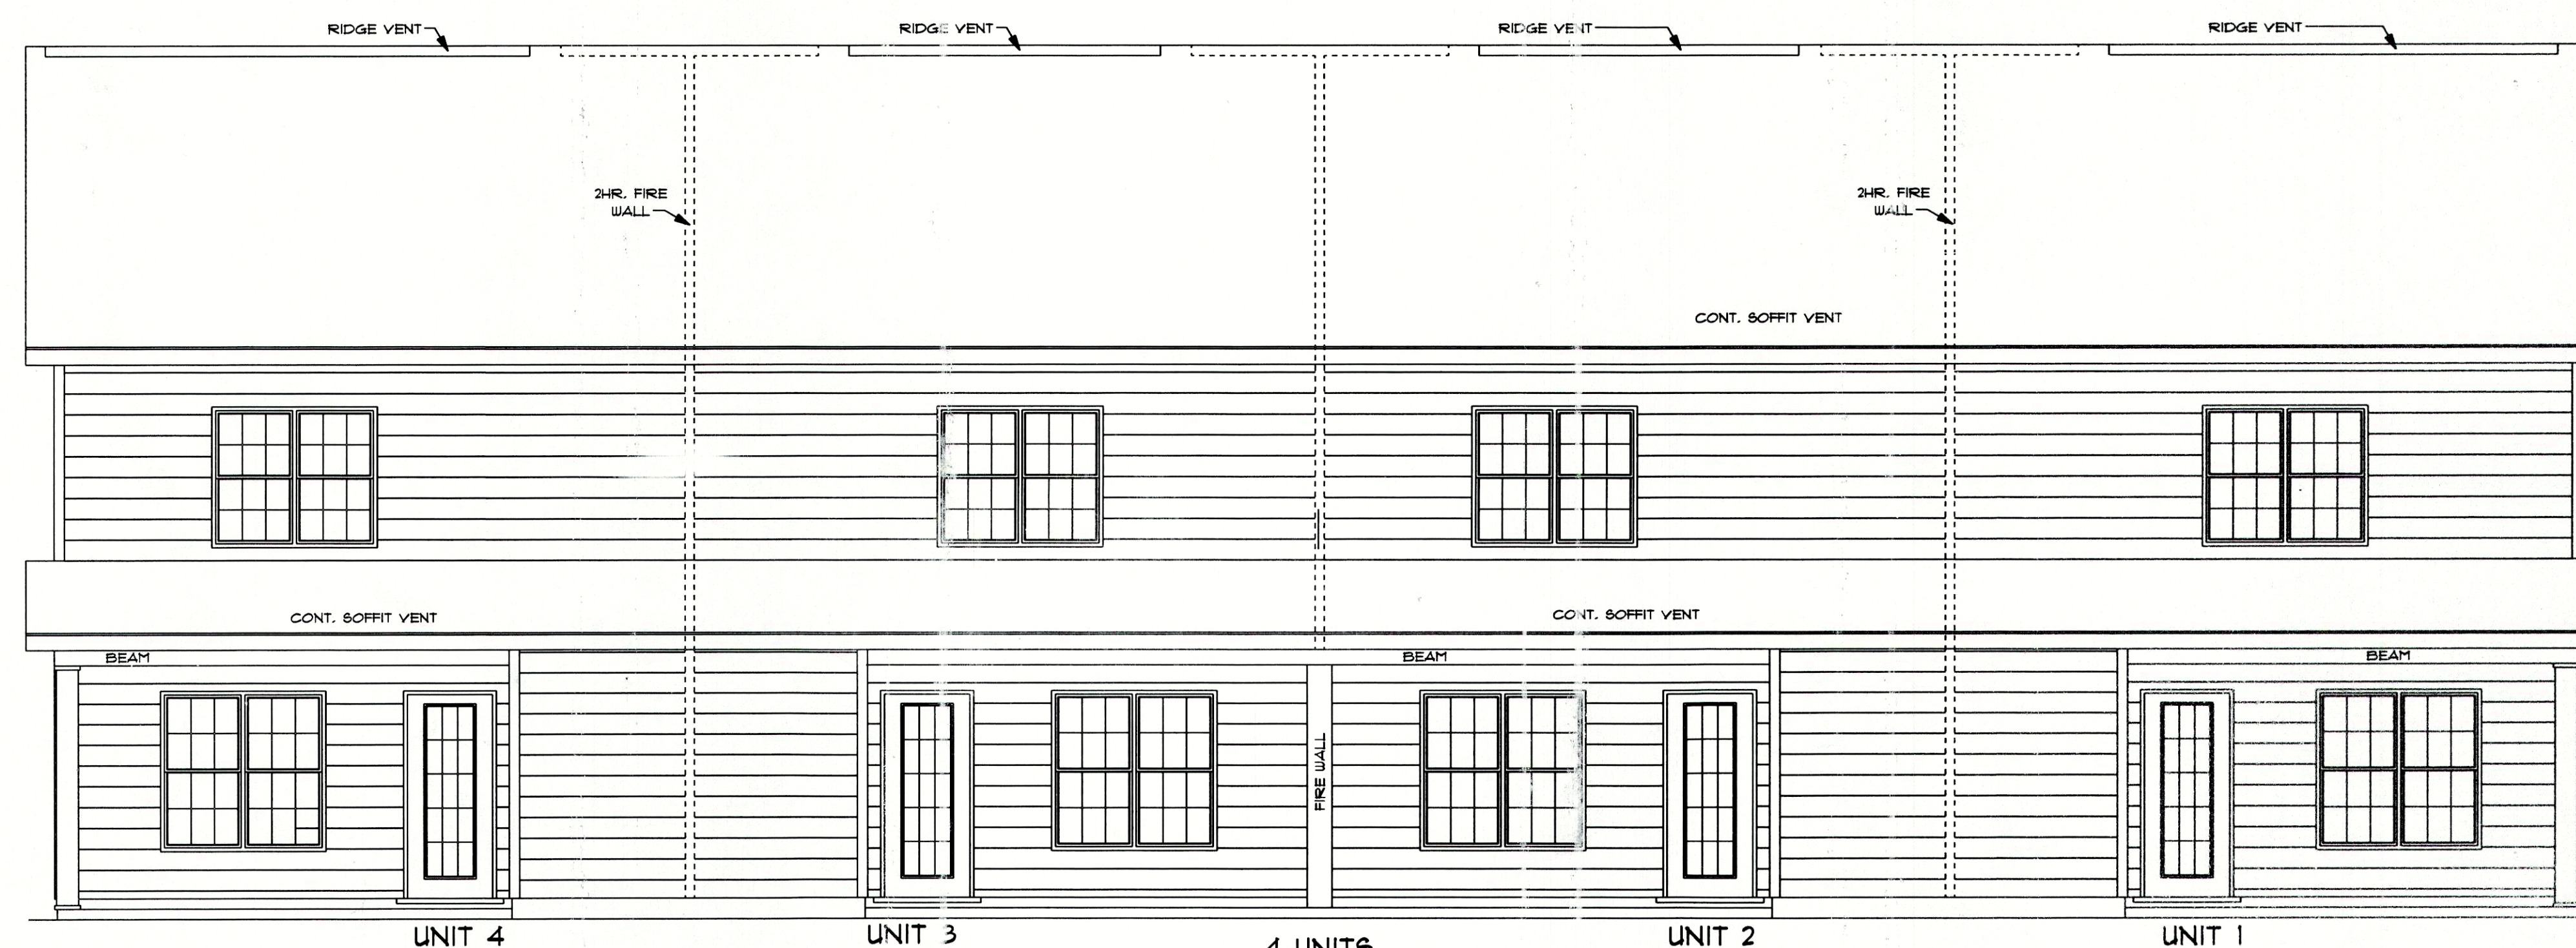

UNIT 4
REAR ELEVATION
SCALE: 1/4" = 1'0"

UNIT 3

4 UNITS
TOWNHOMES FRONT ELEVATION

UNIT 2

UNIT 1

SCALE: AS NOTED
DATE: JULY 2021
DRAWN BY: CGP


CHARLES SMITH ASSOC.
RESIDENTIAL DESIGNER - FAYETTEVILLE, NORTH CAROLINA

BUILDING CONTRACTOR TO MEET LOCAL
WIND LOADS PER CODE AS IT PERTAINS
TO CONSTRUCTION OF HOUSE
100, 110, 120, 130, 140, 150 MPH


I DO HEREBY CERTIFY THAT THIS DRAWING OR PLAN AND RELATED SPECIFICATIONS
MEET ALL LOCAL REQUIREMENTS AND ARE IN SUBSTANTIAL CONFORMITY WITH
THE INTERNATIONAL BUILDING CODE COUNCIL (2018 N.C. BUILDING CODE).

TOWNHOMES
T-1320

TOWNHOMES
T-1320

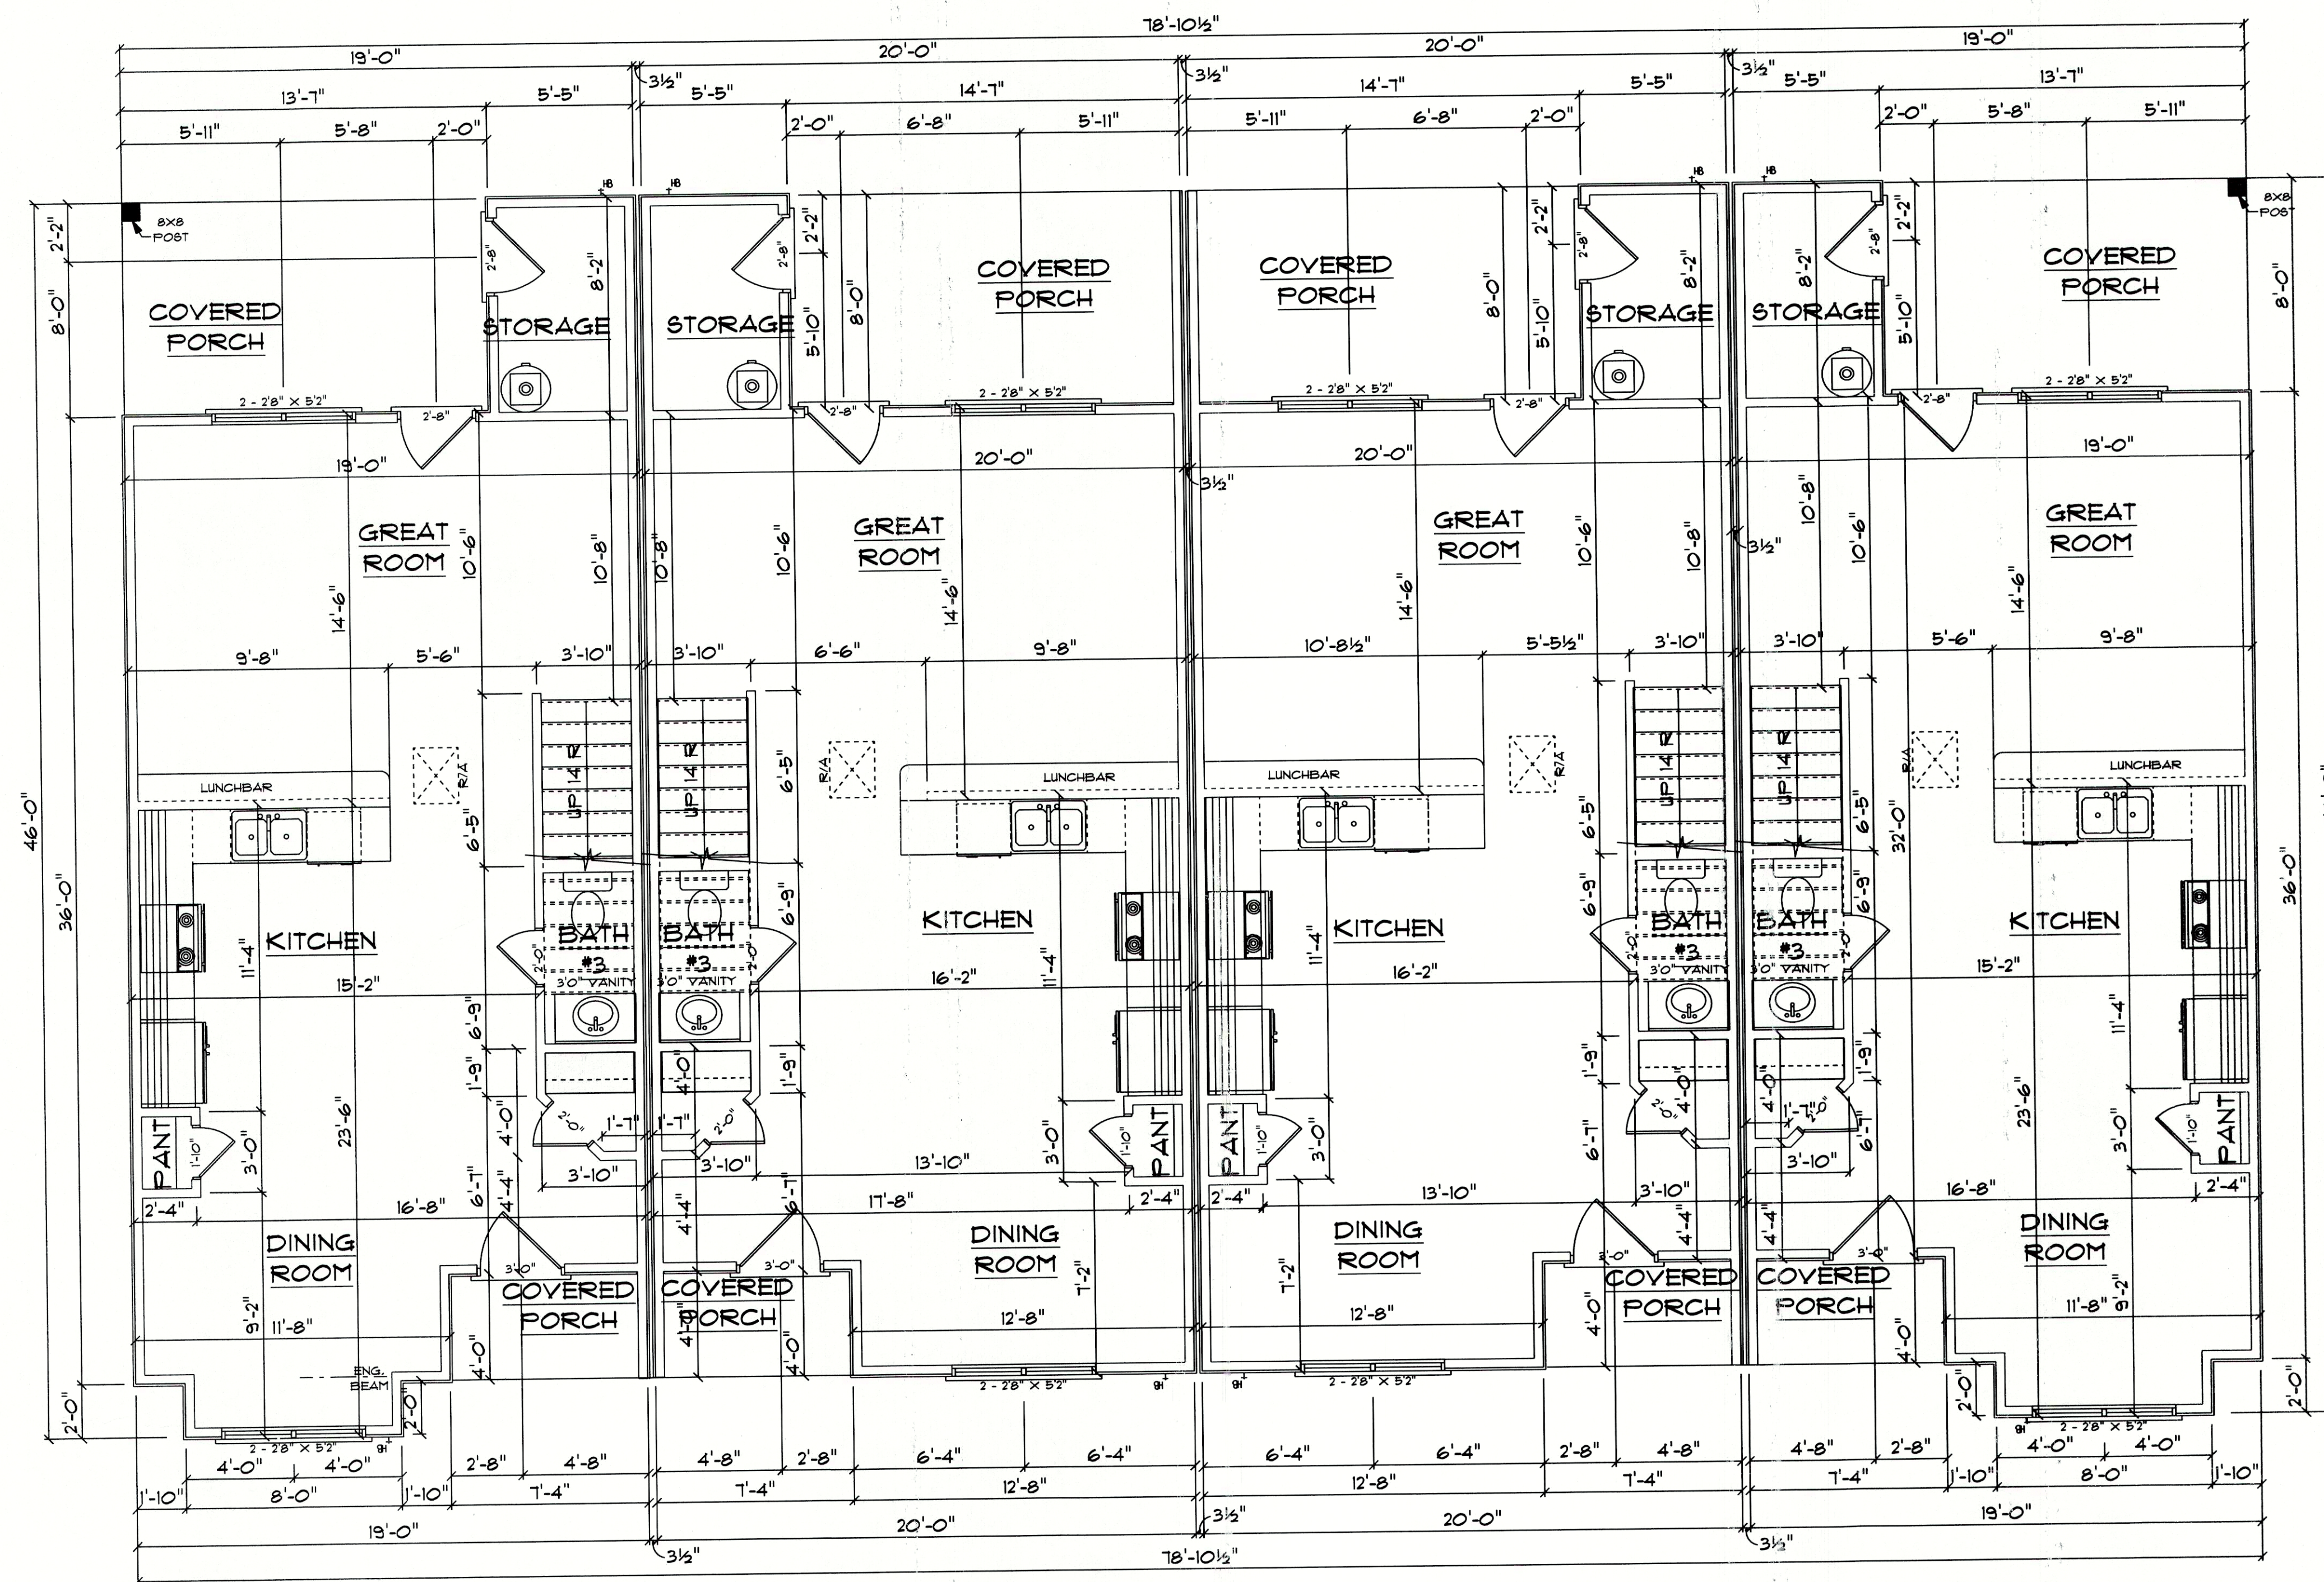


8'0" FINISHED CEILING HEIGHT ON FIRST FLOOR
 6'8" WINDOW HEADER HEIGHT ON FIRST FLOOR
 8'0" FINISHED CEILING HEIGHT ON SECOND FLOOR
 6'8" WINDOW HEADER HEIGHT ON SECOND FLOOR
 CANTILEVER ALL ROOF TRUSSES

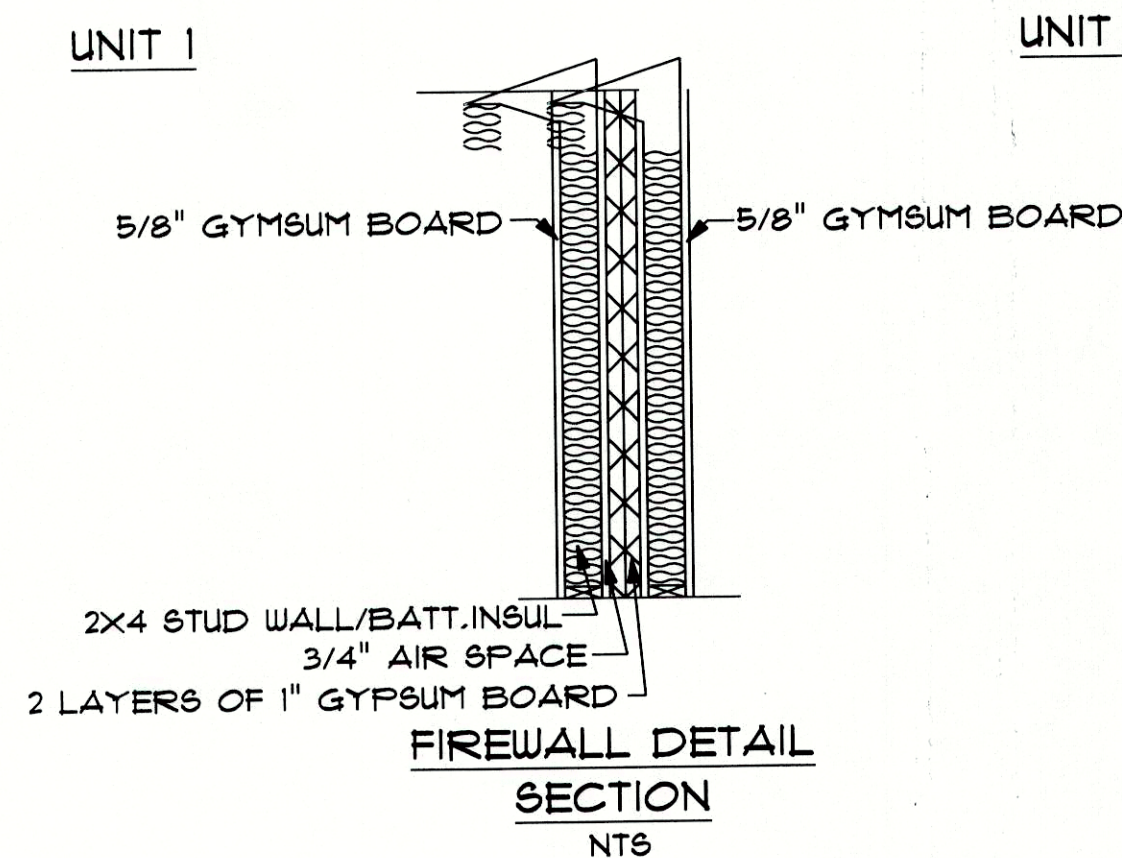

FLOOR PLAN 4 UNITS
 TOWNHOMES FIRST FLOOR
 SCALE: 1/4" = 1'0"



610 S/F ON FIRST FLOOR ONE UNIT
 650 S/F ON SECOND FLOOR ONE UNIT
 1320 S/F TOTAL HEATED AREA
 212 S/F ON ALL FRONT PORCHS
 820 S/F ON ALL REAR PORCHS

4 UNITS
 TOWNHOMES FRONT ELEVATION

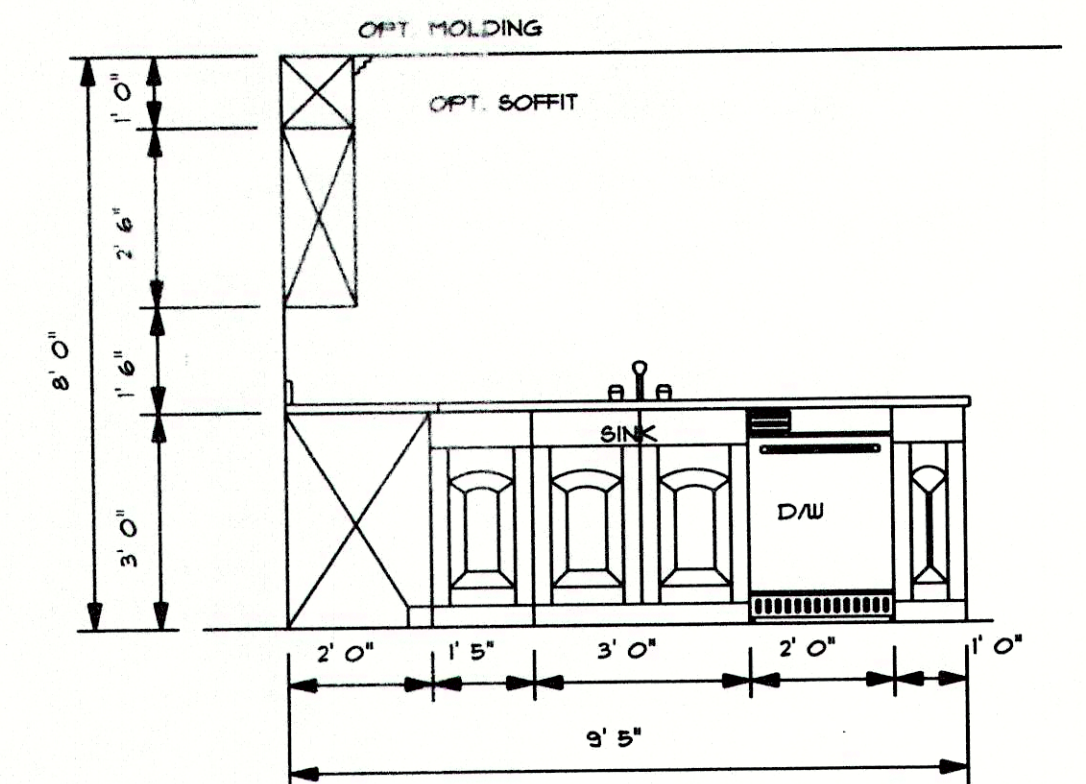

KITCHEN CABINET
 ELEVATIONS

SCALE: 3/8" = 1'0"
 UNITS 1, 3, 5, 7

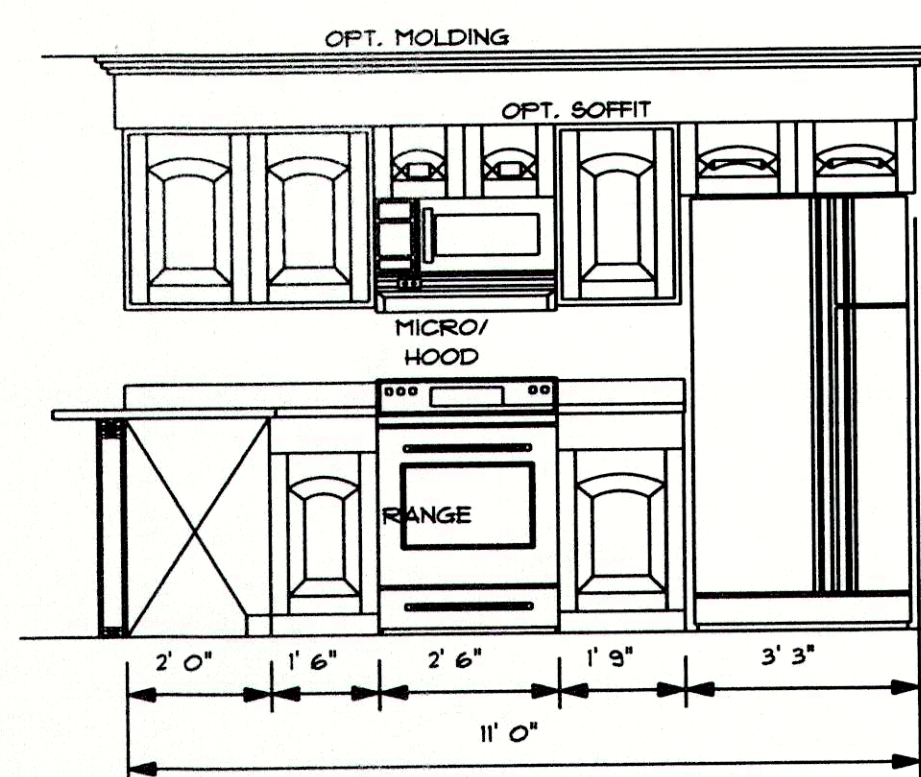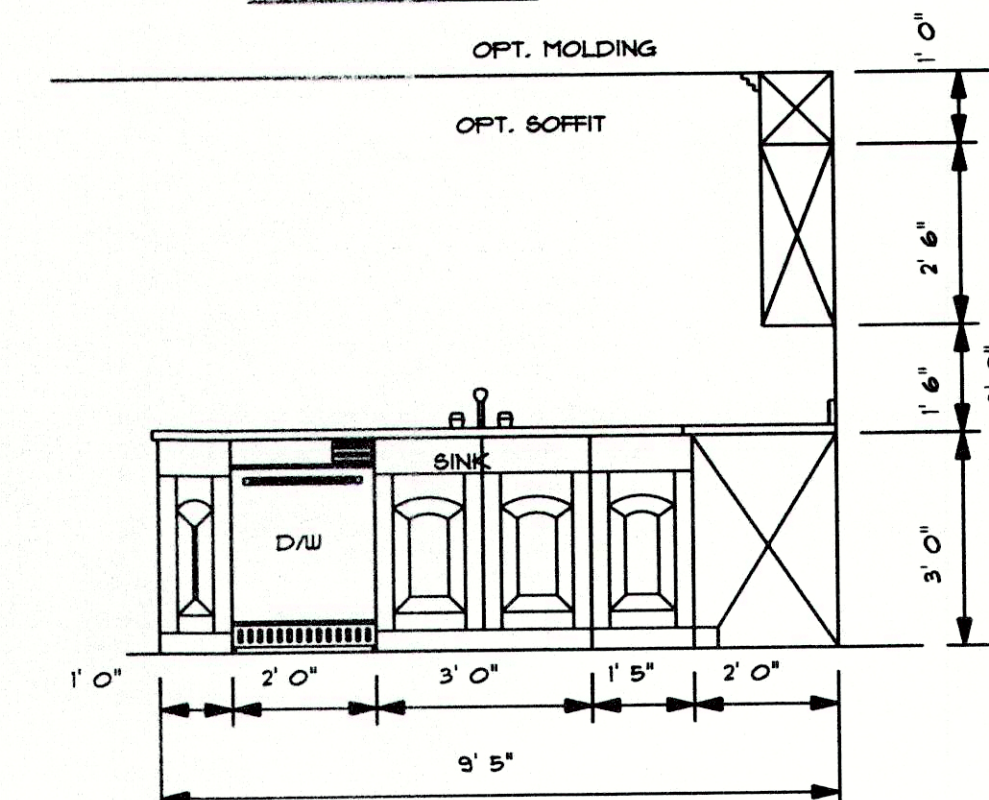

KITCHEN CABINET
 ELEVATIONS

SCALE: 3/8" = 1'0"
 UNITS 2, 4, 6


SCALE: AS NOTED
 DATE: JULY 2021
 DRAWN BY: CGP

CHARLES SMITH ASSOC.
 RESIDENTIAL DESIGNER - FAYETTEVILLE, NORTH CAROLINA

BUILDING CONTRACTOR TO MEET LOCAL
 WIND LOADS PER CODE AS IT PERTAINS
 TO CONSTRUCTION OF HOUSE
 100, 110, 120, 130, 140, 150 MPH

I DO HEREBY CERTIFY THAT THIS DRAWING OR PLAN AND RELATED SPECIFICATIONS
 MEET ALL LOCAL REQUIREMENTS AND ARE IN SUBSTANTIAL CONFORMITY WITH
 THE INTERNATIONAL BUILDING CODE COUNCIL (2018 N.C. BUILDING CODE).

TOWNHOMES
 T-1320

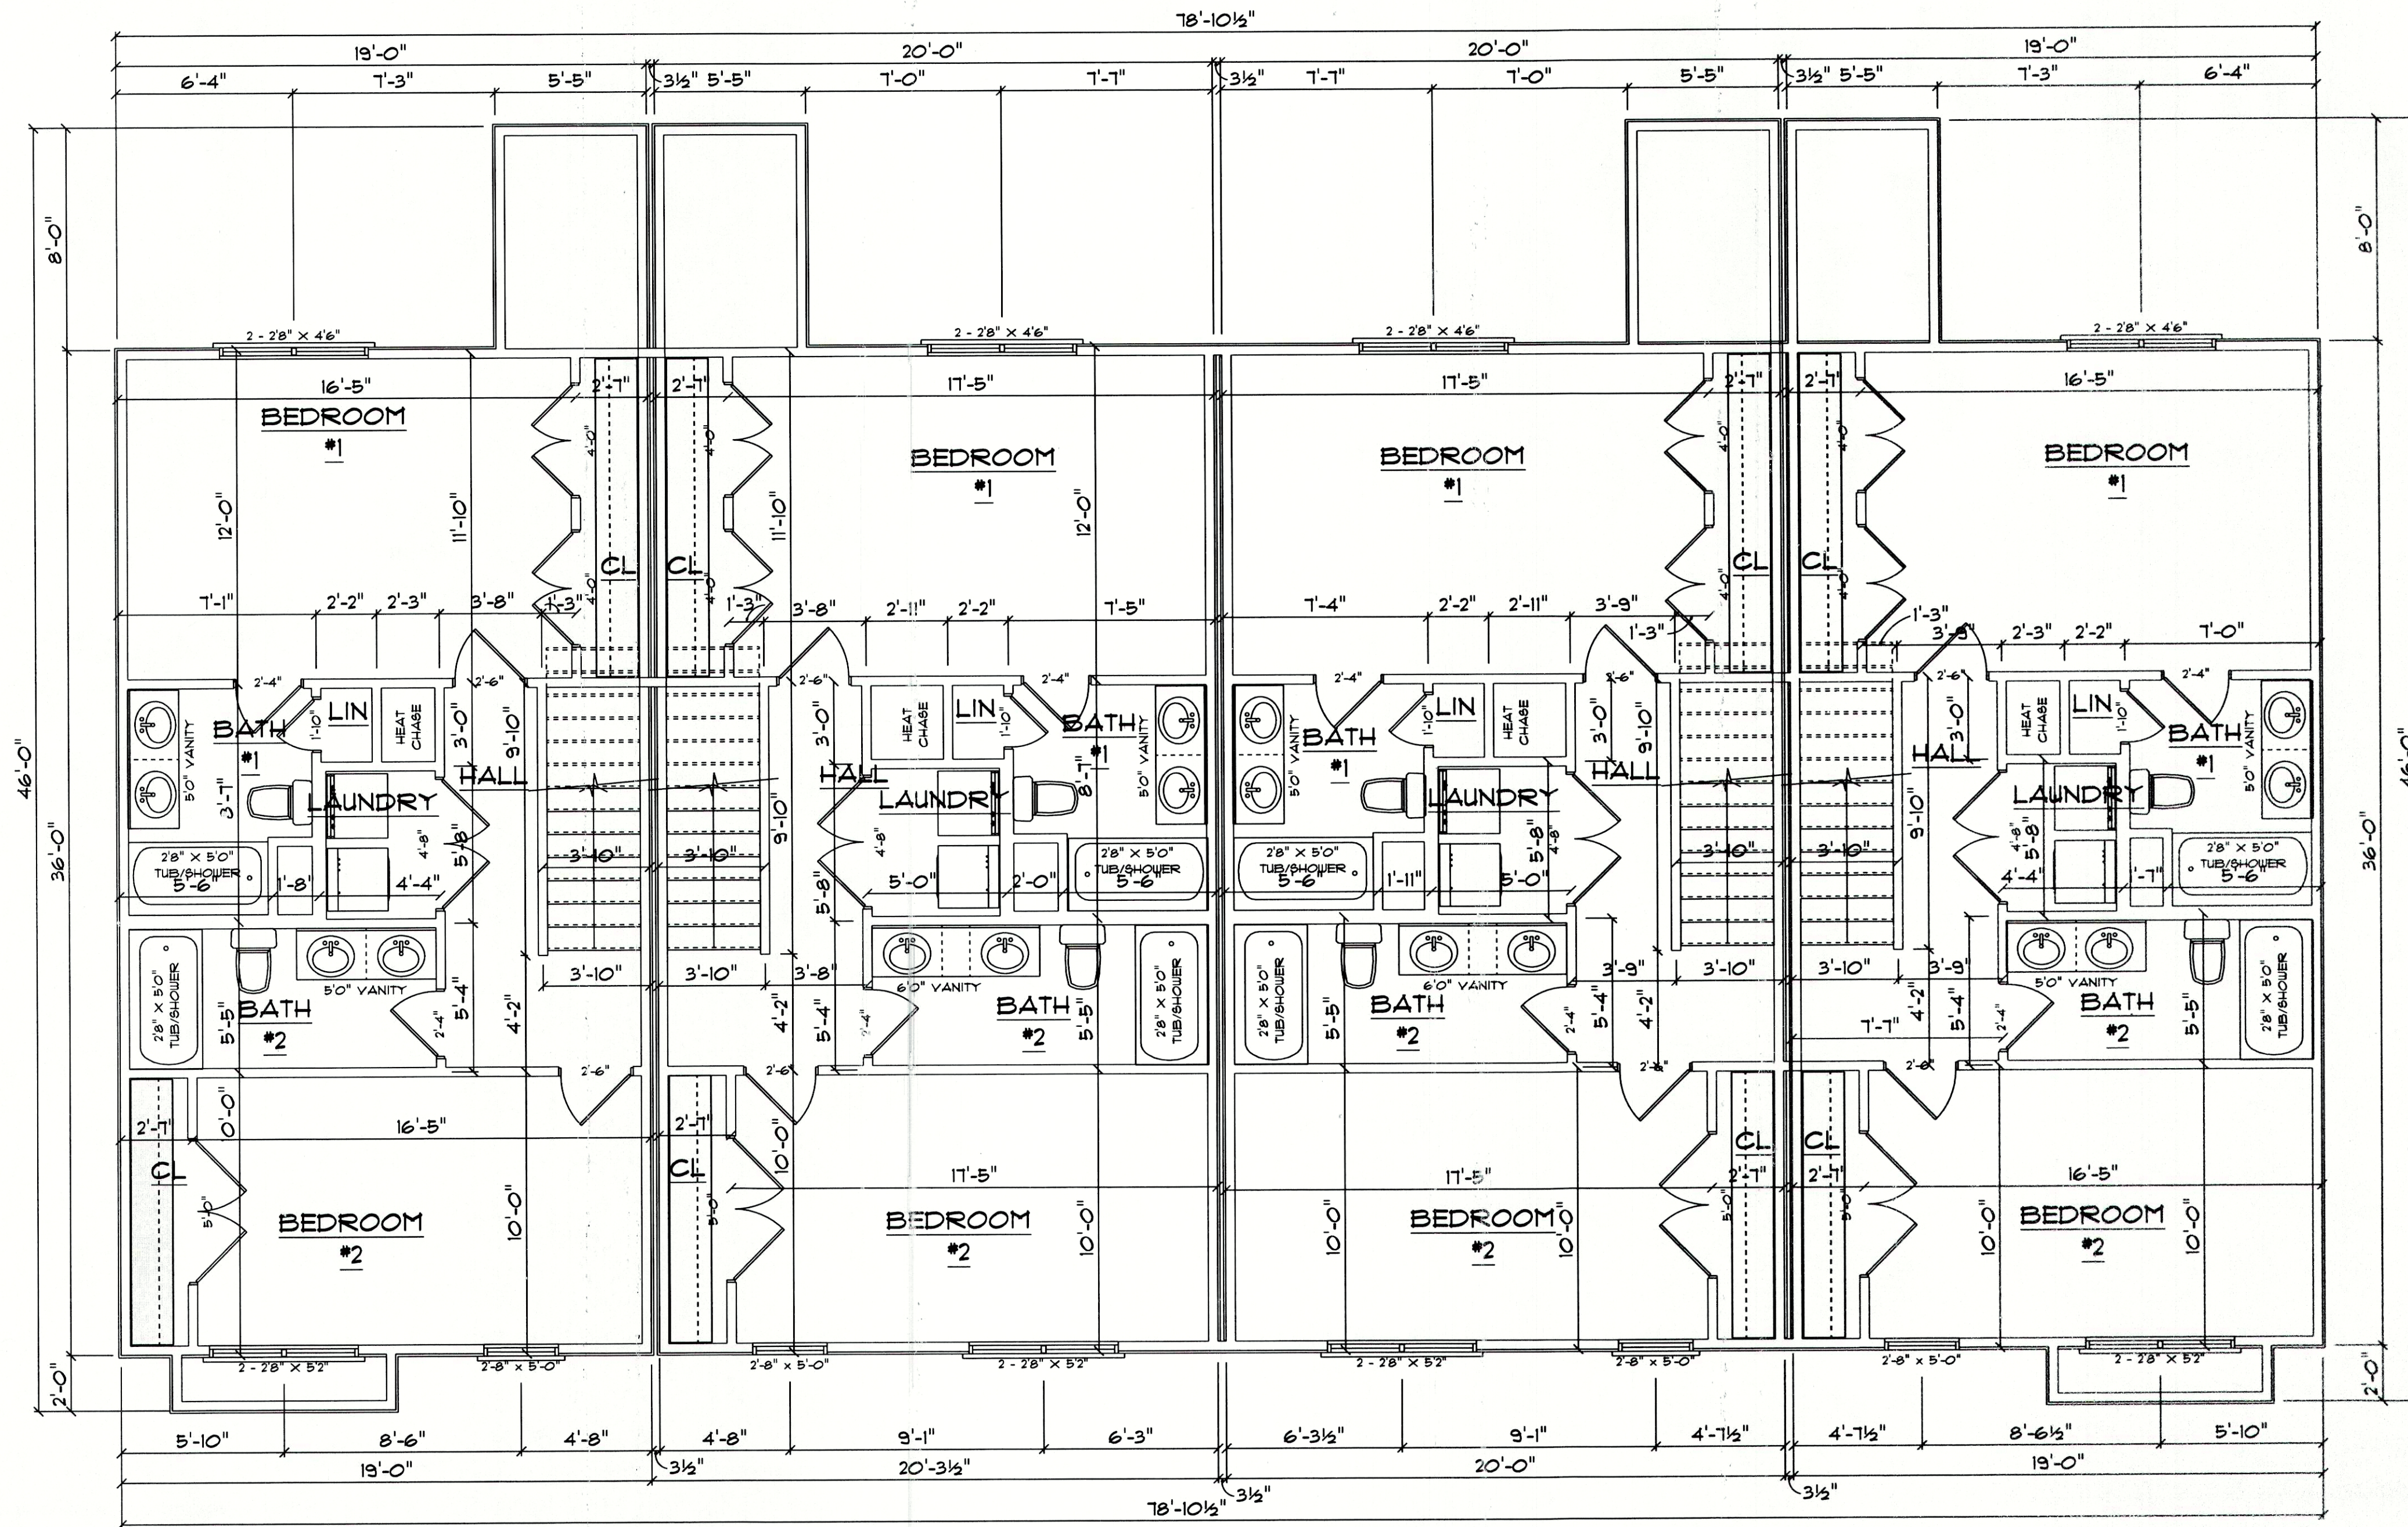

SECOND FLOOR 4 UNITS
TOWNHOMES SECOND FLOOR

650 S/F ON SECOND FLOOR
DOESN'T INCLUDE STAIRS

SCALE: 1/4" = 1'-0"

4 UNITS
TOWNHOMES FRONT ELEVATION


SCALE: AS NOTED
DATE: JULY 2021
DRAWN BY: CGP

CHARLES SMITH ASSOC.
RESIDENTIAL DESIGNER - FAYETTEVILLE, NORTH CAROLINA

BUILDING CONTRACTOR TO MEET LOCAL
WIND LOADS PER CODE AS IT PERTAINS
TO CONSTRUCTION OF HOUSE
100, 120, 150, 180, 200, 250 MPH

I DO HEREBY CERTIFY THAT THIS DRAWING OR PLAN AND RELATED SPECIFICATIONS
MEET ALL LOCAL REQUIREMENTS AND ARE IN SUBSTANTIAL CONFORMITY WITH
THE INTERNATIONAL BUILDING CODE COUNCIL (2018 N.C. BUILDING CODE).

TOWNHOMES
T-1320

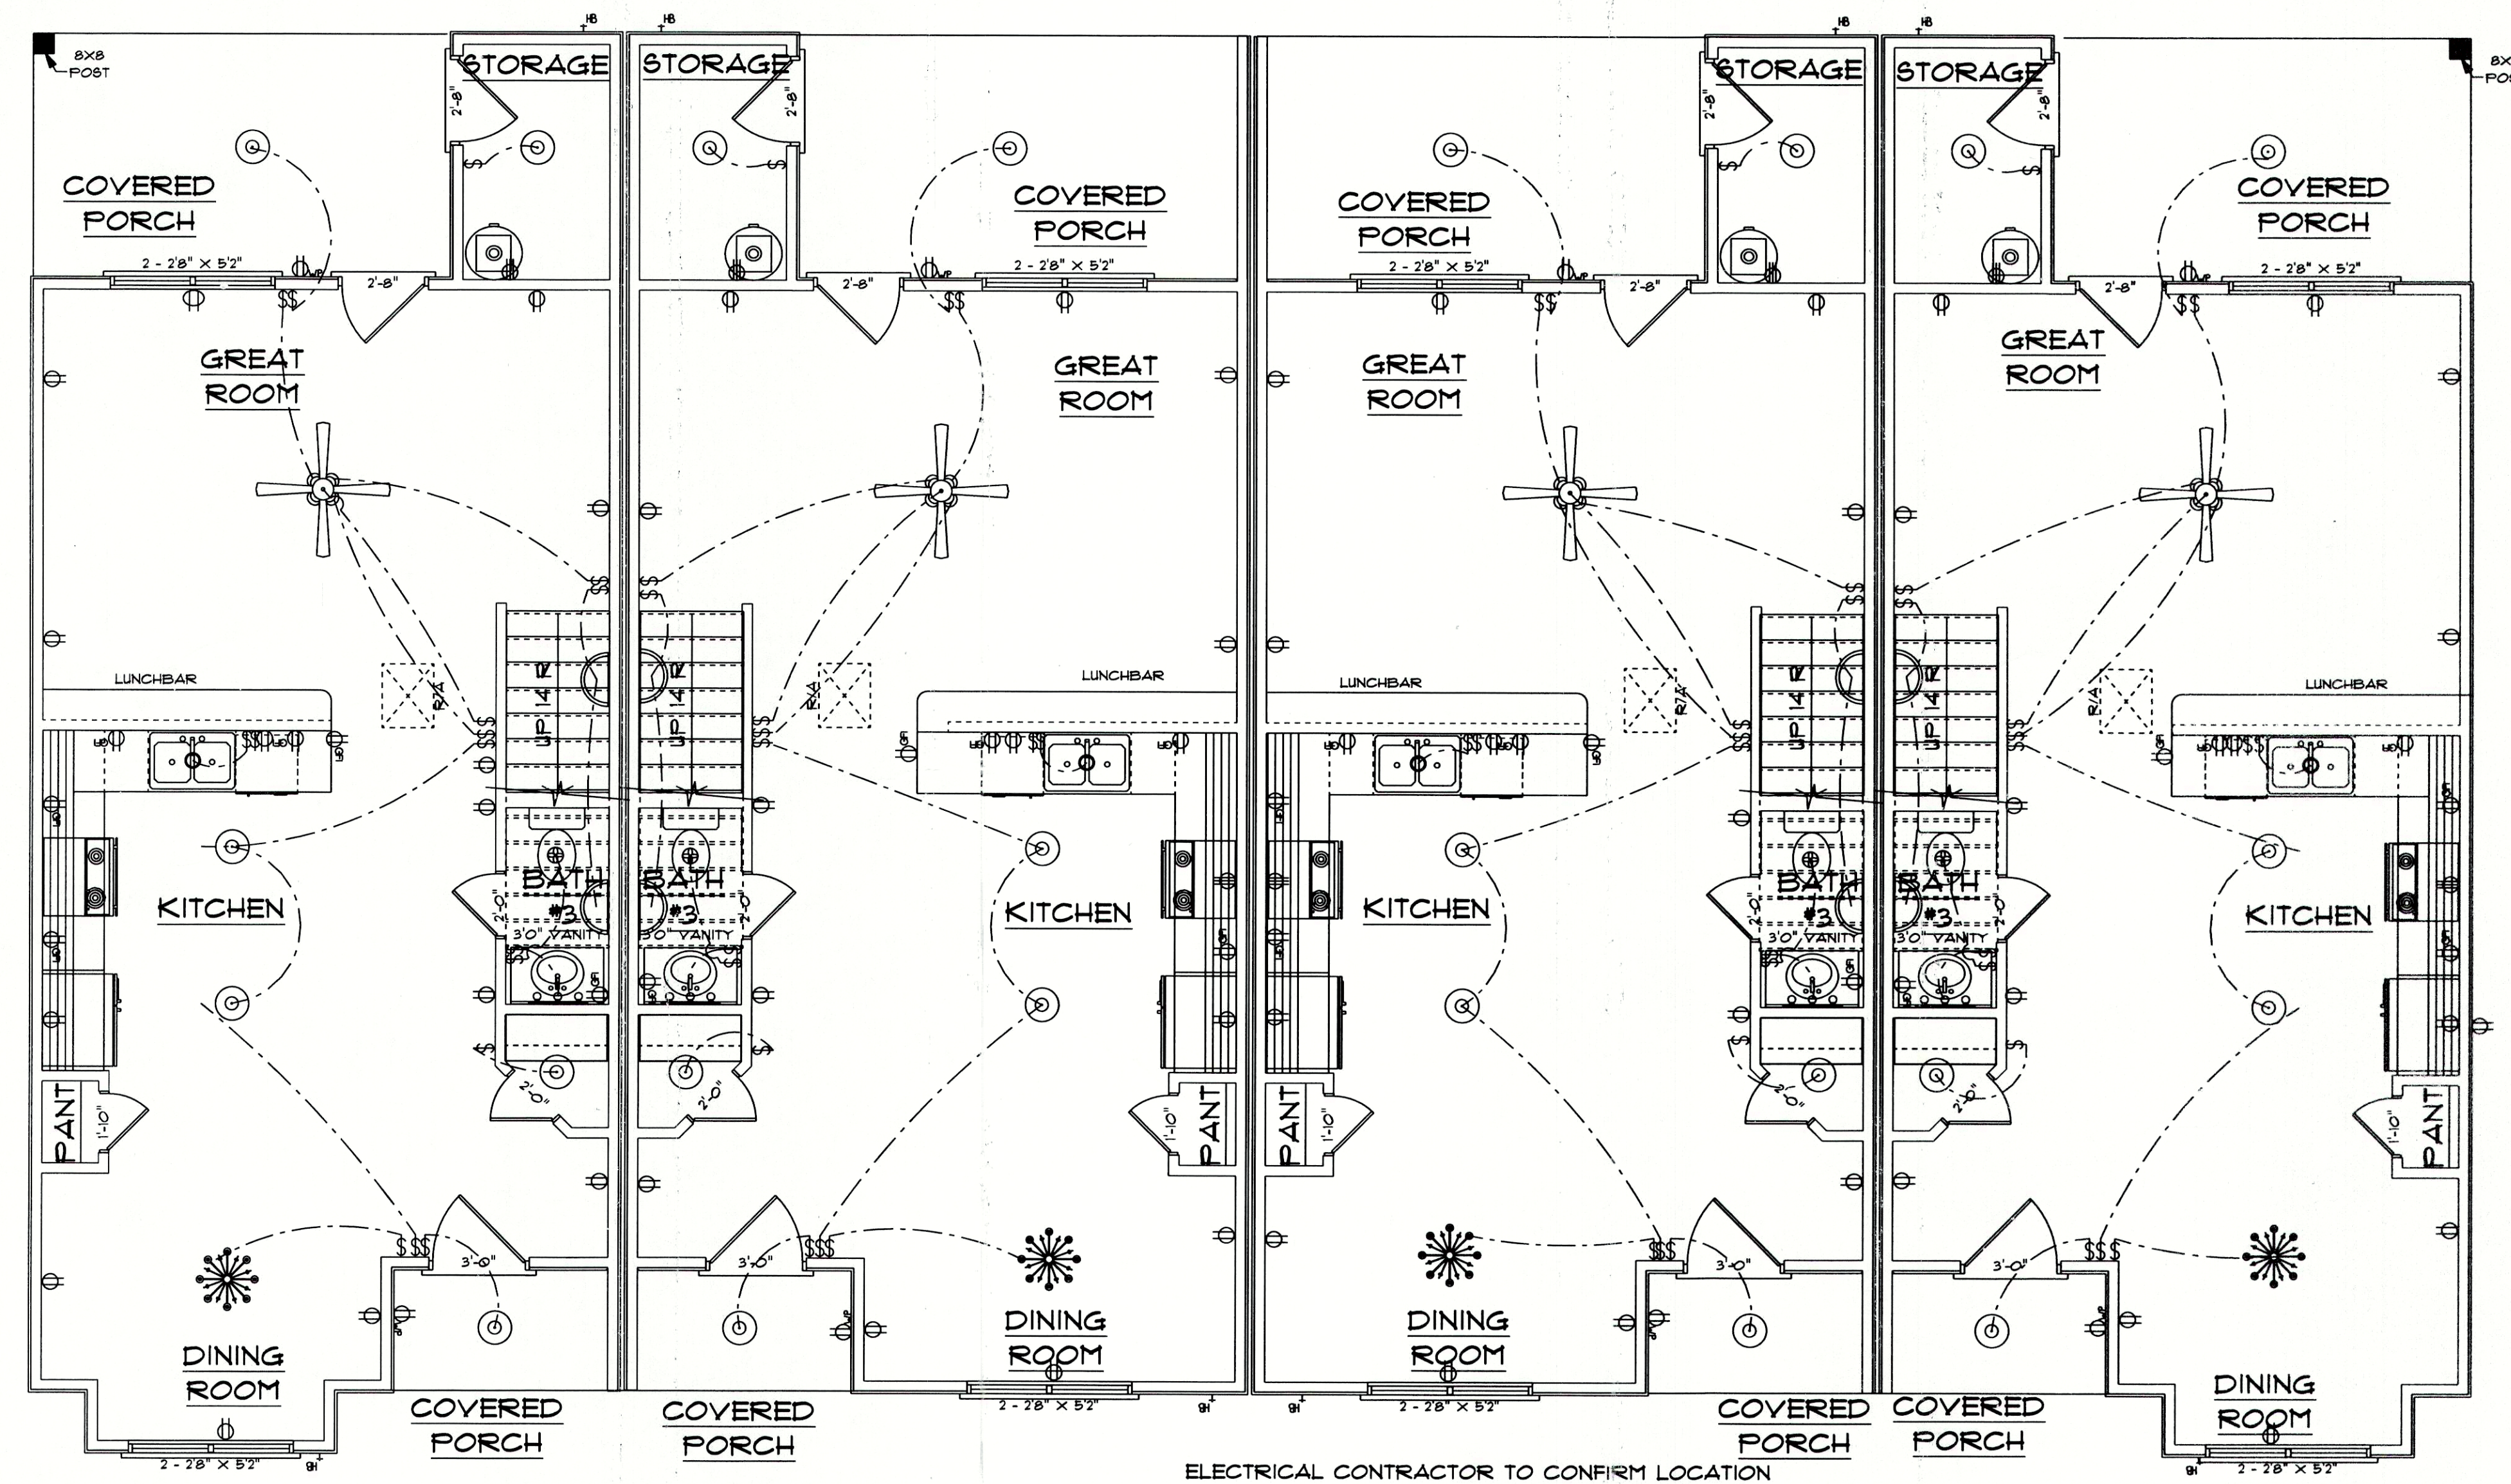

8'0" FINISHED CEILING HEIGHT ON FIRST FLOOR
 6'8" WINDOW HEADER HEIGHT ON FIRST FLOOR
 8'0" FINISHED CEILING HEIGHT ON SECOND FLOOR
 6'8" WINDOW HEADER HEIGHT ON SECOND FLOOR
 CANTILEVER ALL ROOF TRUSSES

ELECTRICAL CONTRACTOR TO CONFIRM LOCATION
 OF OUTLET AND FIXTURES, SEE HOME OWNER FOR
 TYPE AND STYLE OF ELECTRICAL FIXTURES

**ELECTRICAL PLAN 4 UNITS
 TOWNHOMES FIRST FLOOR**

SCALE: 1/4" = 1'0"

HOUSEHOLD FIRE ALARMS SYSTEMS INSTALLED IN
 ACCORDANCE WITH BOTH INTERNATIONAL AND LOCAL
 BUILDING CODES IN THE FOLLOWING LOCATIONS.

1. IN EACH SLEEPING ROOM
2. OUTSIDE EACH SEPARATE SLEEPING AREAS IN THE IMMEDIATE VICINITY OF BEDROOMS AND WIRED TOGETHER IN SUCH A MANNER THAT WHEN ONE IS ACTIVATED ALL SHALL ACTIVATE

4 UNITS
 TOWNHOMES FRONT ELEVATION


SCALE: AS NOTED
 DATE: JULY 2021
 DRAWN BY: CGP

CHARLES SMITH ASSOC.
 RESIDENTIAL DESIGNER - FAYETTEVILLE, NORTH CAROLINA

BUILDING CONTRACTOR TO MEET LOCAL
 WIND LOADS PER CODE AS IT PERTAINS
 TO CONSTRUCTION OF HOUSE
 100, 110, 120, 130, 140, 150 MPH

I DO HEREBY CERTIFY THAT THIS DRAWING OR PLAN AND RELATED SPECIFICATIONS
 MEET ALL LOCAL REQUIREMENTS AND ARE IN SUBSTANTIAL CONFORMITY WITH
 THE INTERNATIONAL BUILDING CODE COUNCIL (2018 N.C. BUILDING CODE).

TOWNHOMES
 T-1320

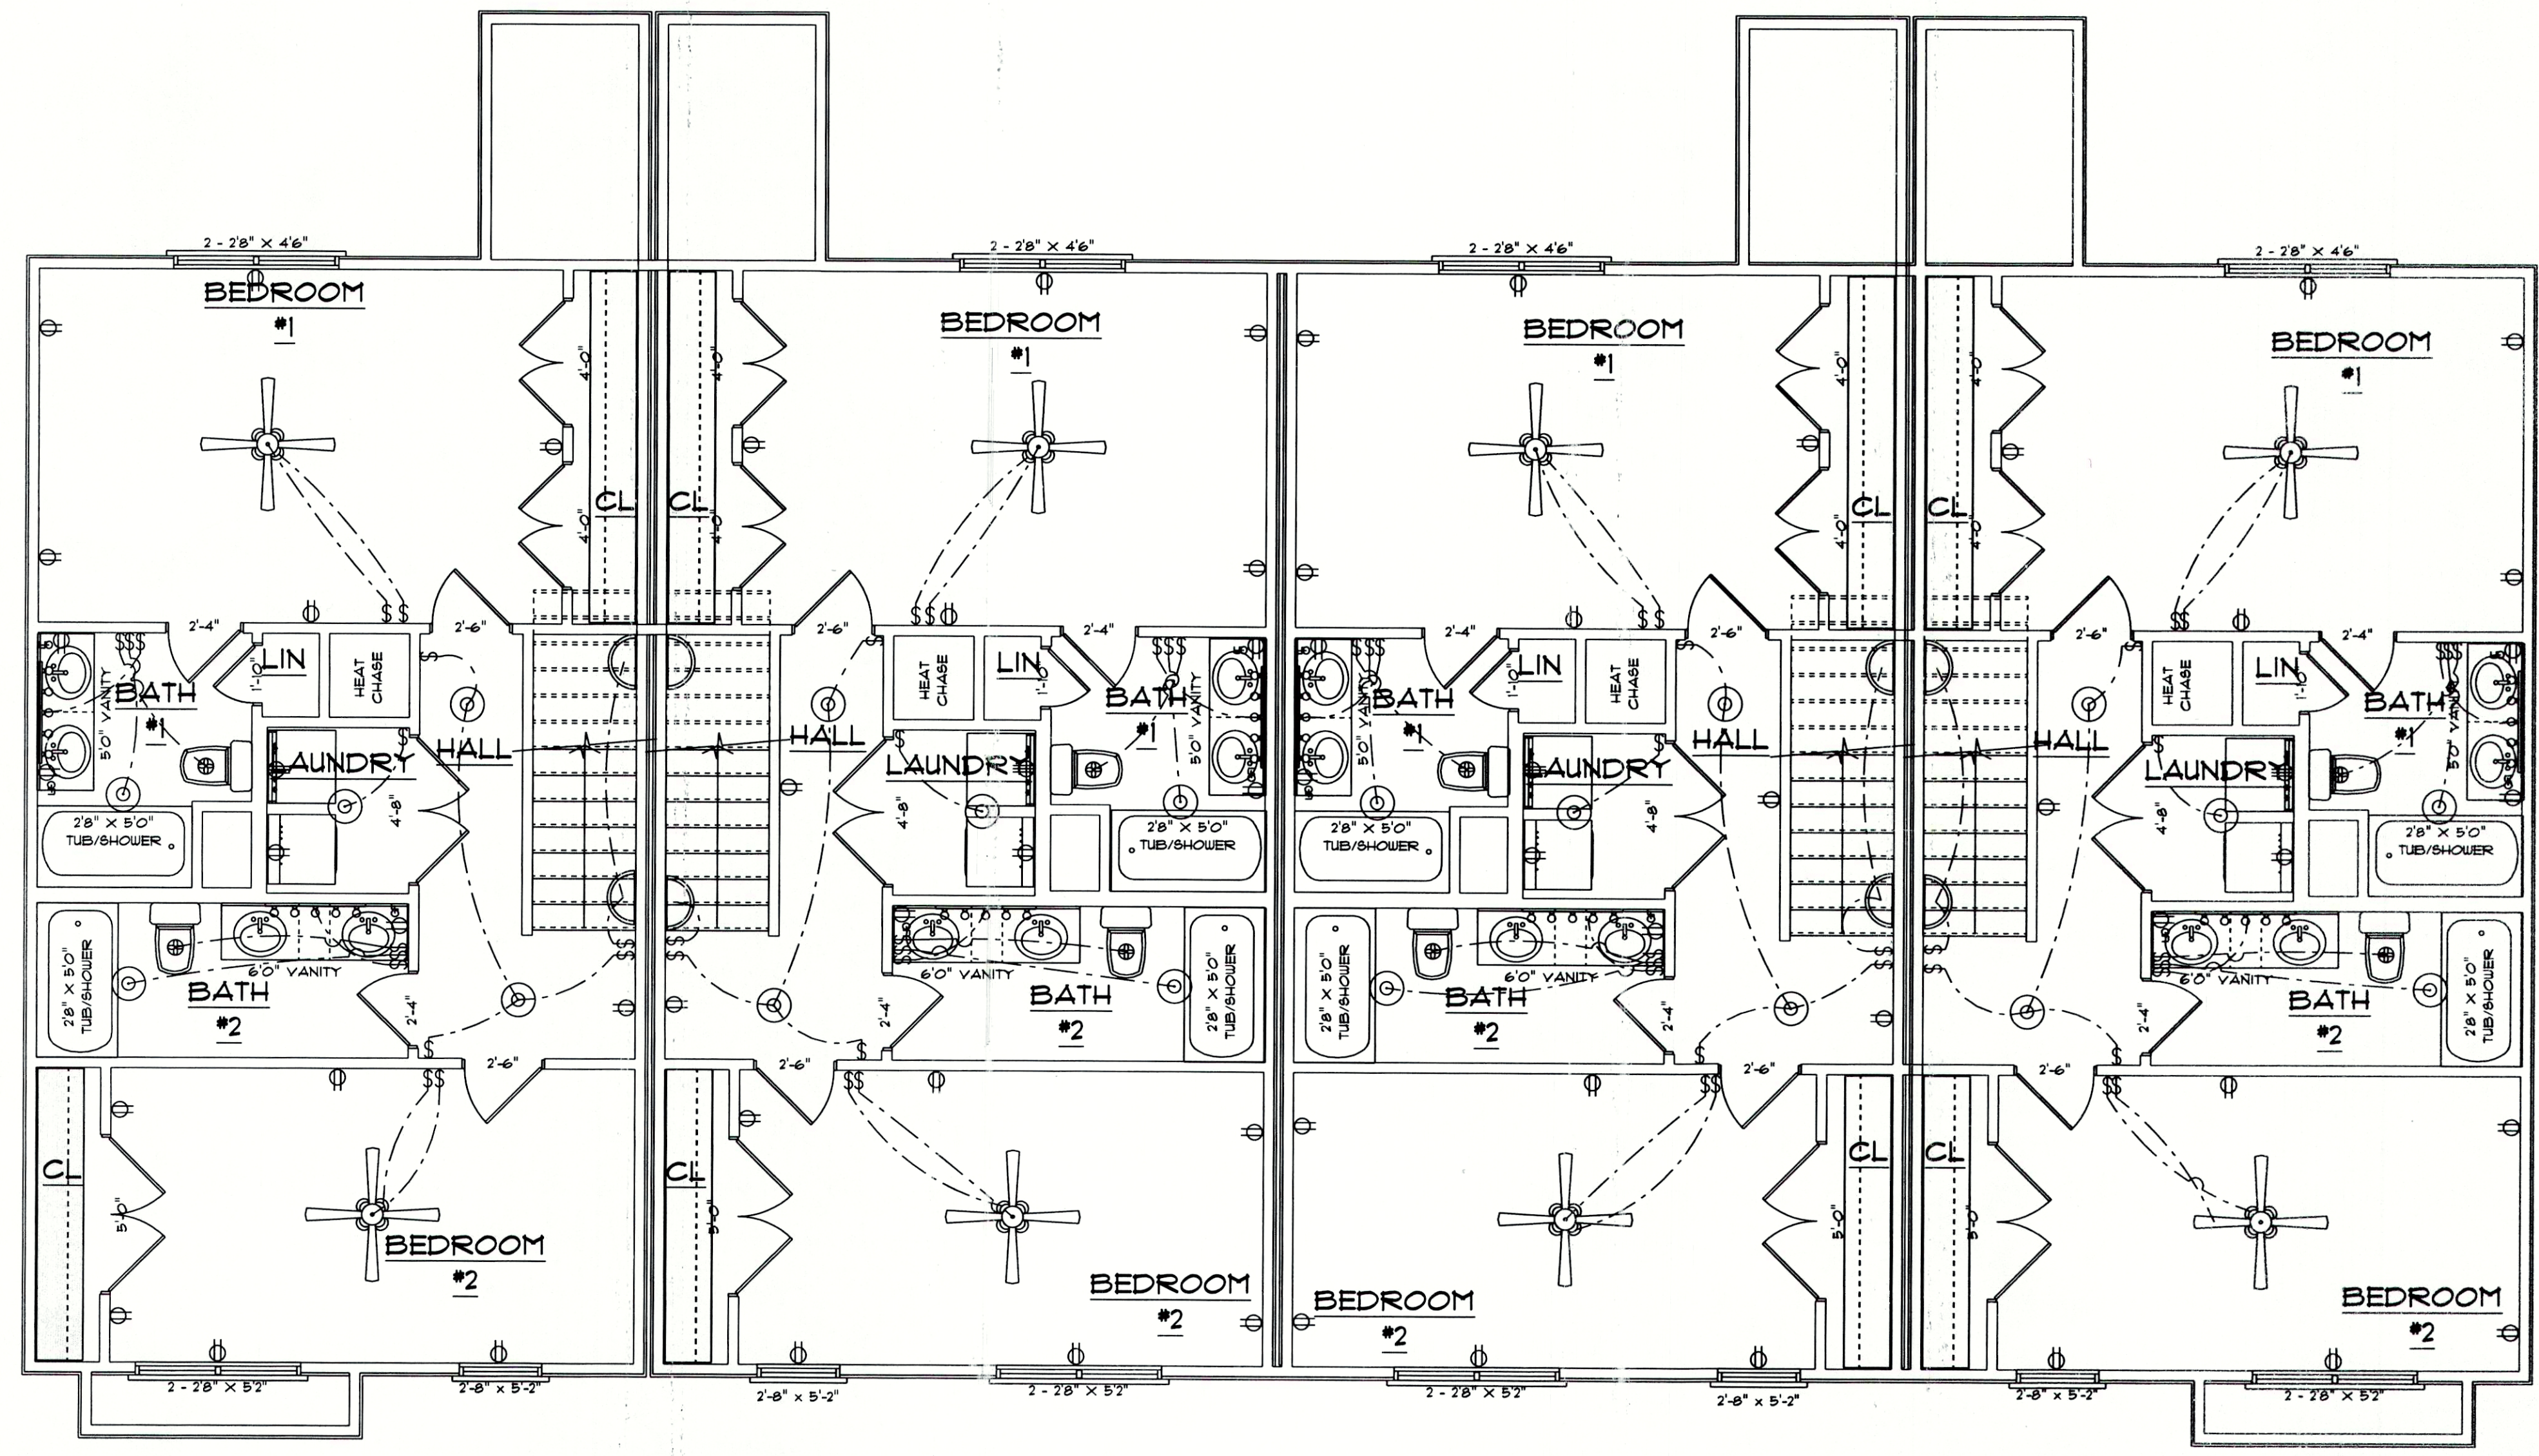

ELECTRICAL CONTRACTOR TO CONFIRM LOCATION
OF OUTLET AND FIXTURES, SEE HOME OWNER FOR
TYPE AND STYLE OF ELECTRICAL FIXTURES

**ELECTRICAL PLAN 4 UNITS
TOWNHOMES SECOND FLOOR**
SCALE: 1/4" = 1'0"

604 S/F ON SECOND FLOOR
DOESN'T INCLUDE STAIRS

HOUSEHOLD FIRE ALARMS SYSTEMS INSTALLED IN
ACCORDANCE WITH BOTH INTERNATIONAL AND LOCAL
BUILDING CODES IN THE FOLLOWING LOCATIONS:

1. IN EACH SLEEPING ROOM
2. OUTSIDE EACH SEPARATE SLEEPING AREAS IN THE
IMMEDIATE VICINITY OF BEDROOMS AND WIRED TOGETHER
IN SUCH A MANNER THAT WHEN ONE IS ACTIVATED ALL SHALL
ACTIVATE

4 UNITS
TOWNHOMES FRONT ELEVATION

SCALE: AS NOTED
DATE: JULY 2021
DRAWN BY: CGP

CHARLES SMITH ASSOC.
RESIDENTIAL DESIGNER - FAYETTEVILLE, NORTH CAROLINA

BUILDING CONTRACTOR TO MEET LOCAL
WIND LOADS PER CODE AS IT PERTAINS
TO CONSTRUCTION OF HOUSE
100, 120, 140, 160, 180 MPH

I DO HEREBY CERTIFY THAT THIS DRAWING OR PLAN AND RELATED SPECIFICATIONS
MEET ALL LOCAL REQUIREMENTS AND ARE IN SUBSTANTIAL CONFORMITY WITH
THE INTERNATIONAL BUILDING CODE COUNCIL (2018 N.C. BUILDING CODE).

TOWNHOMES
T-1320