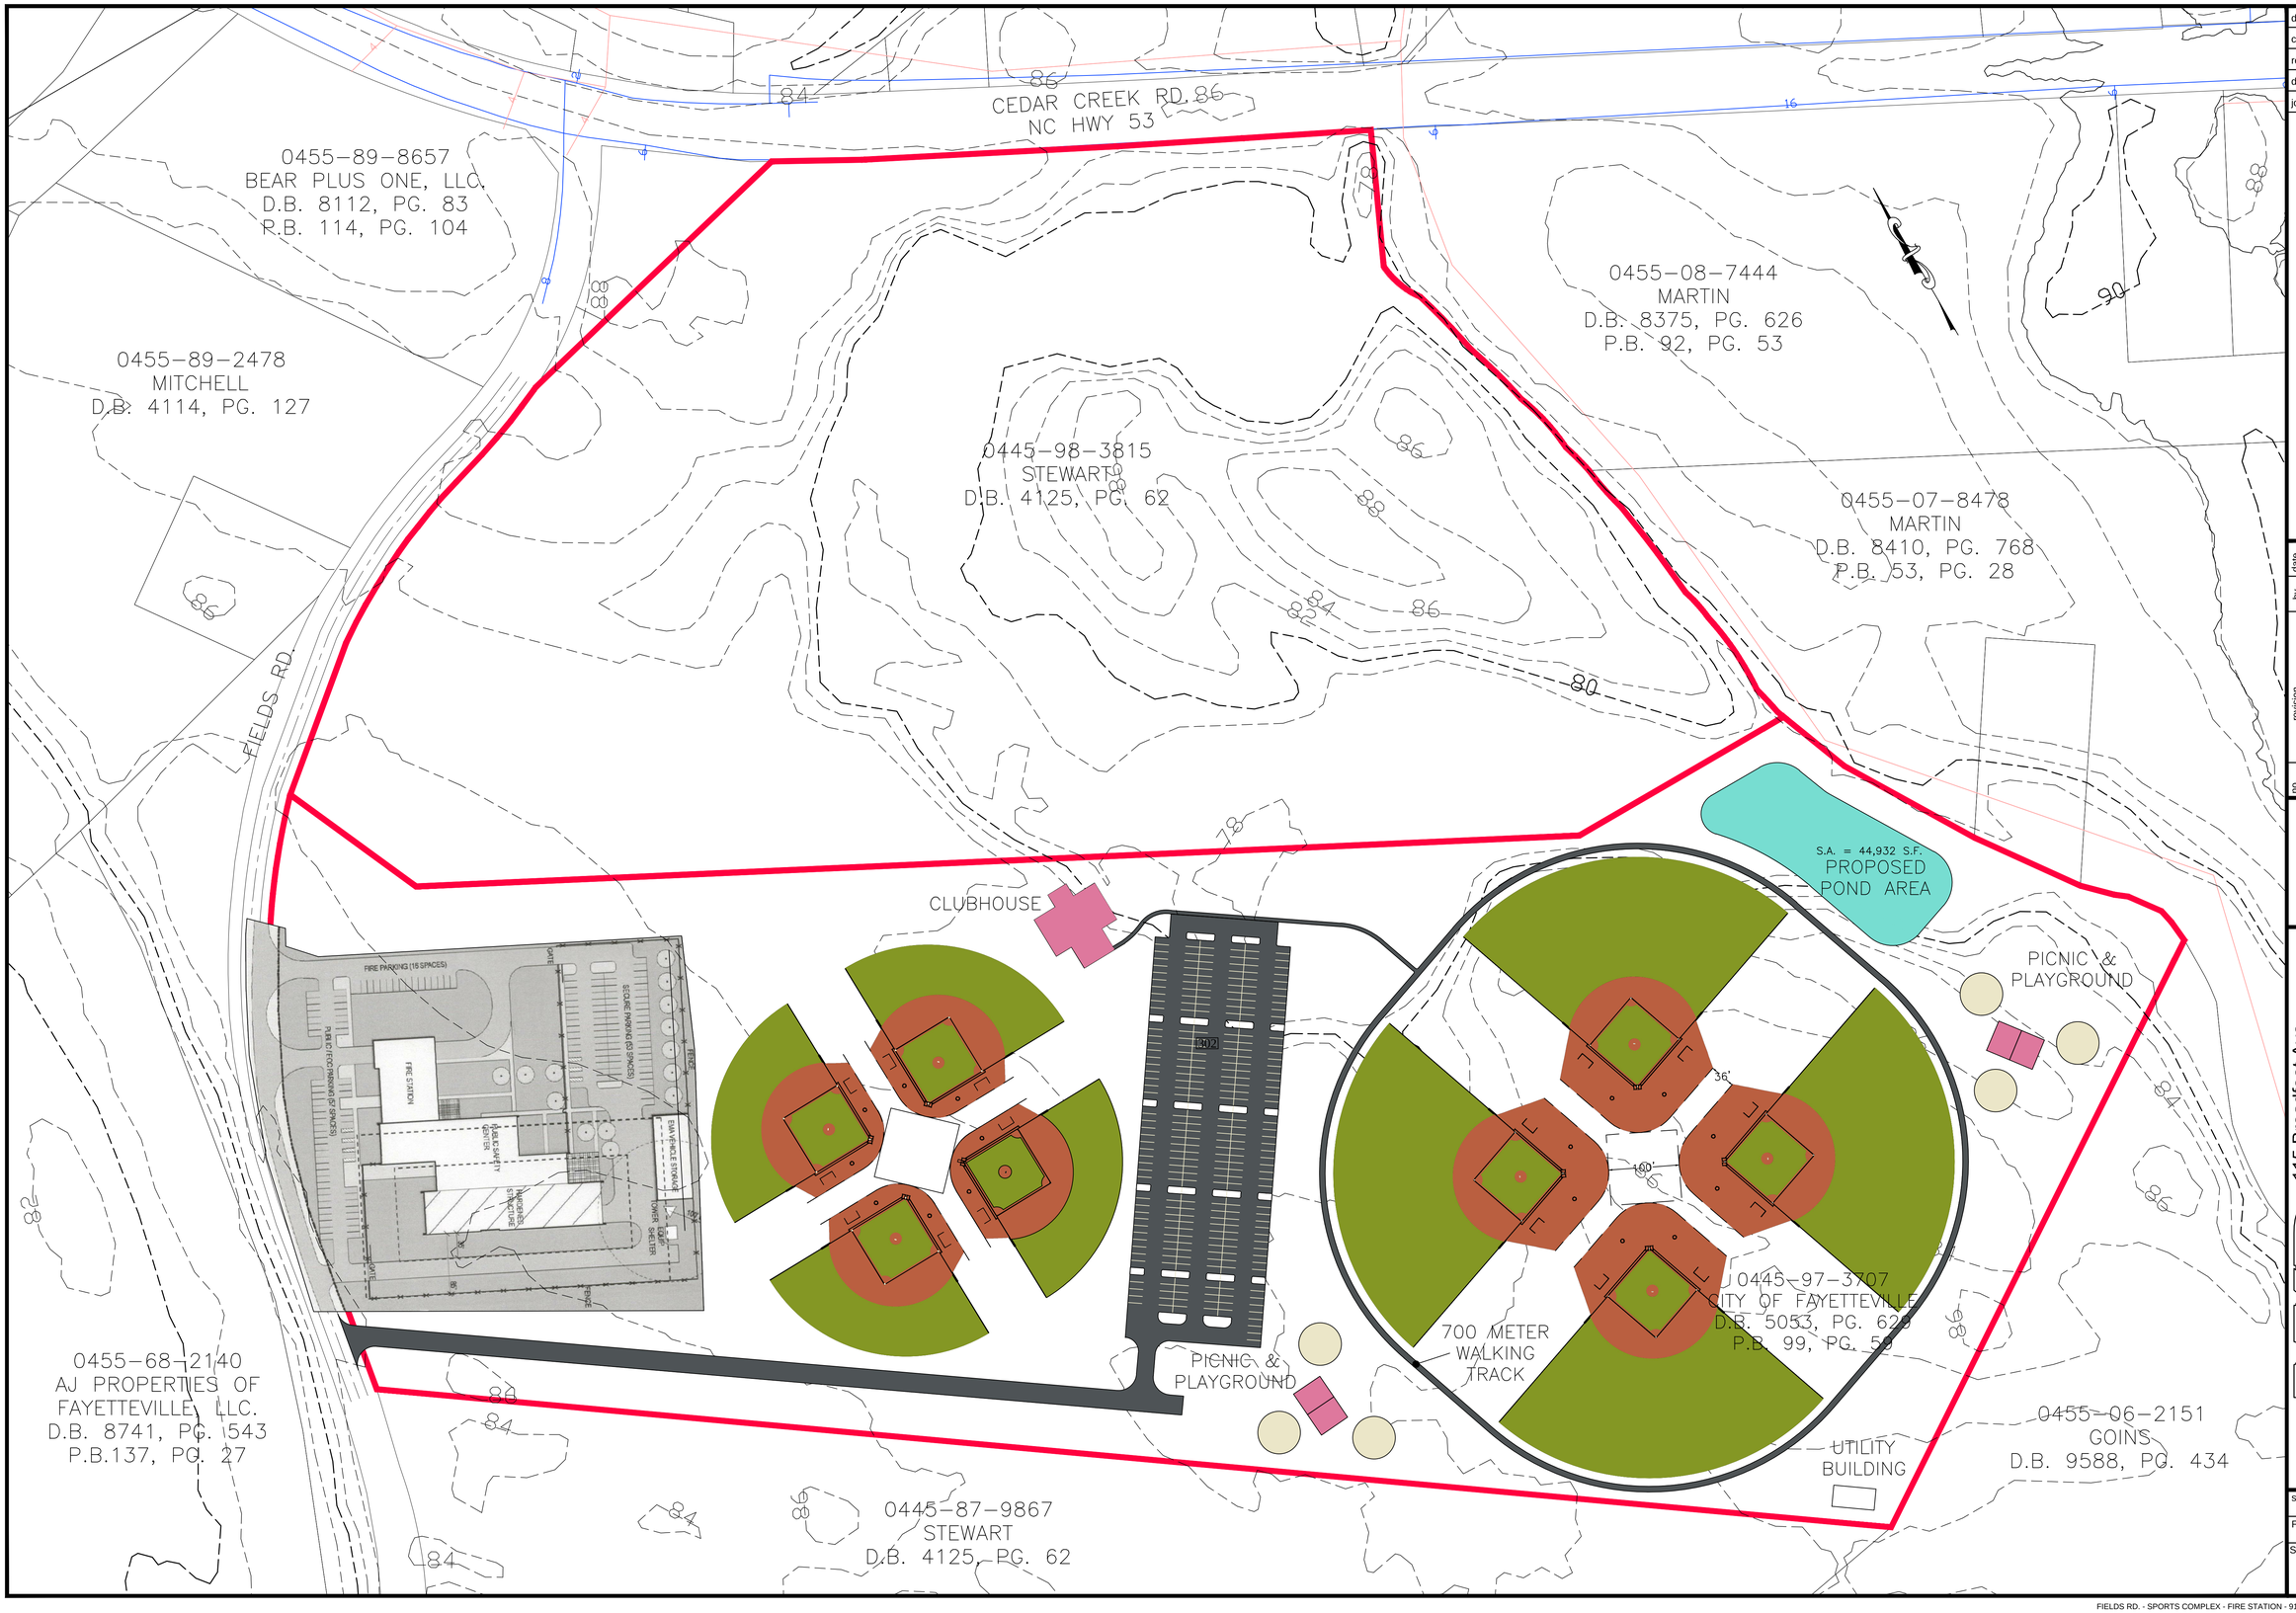

drawn by	CCB
checked	MKR
reviewed	MKR
date	SEPT. 2017
job no.	17-1033-02

FIELDS RD.

SPORTS COMPLEX - FIRE STATION - 911/EM.OP.CENTER

City of Fayetteville, NC

no.	revision	by	date

ENGINEERS
PLANNERS
SURVEYORS
MOORMAN, KIZER & REITZEL, INC.

115 Broadfoot Ave.
P.O. Box 53774
Fayetteville, N.C., 28305
Phone 910-484-5191
License #: F-0106

scale 1:100

Field Book No. N/A

SHEET 1 OF 1