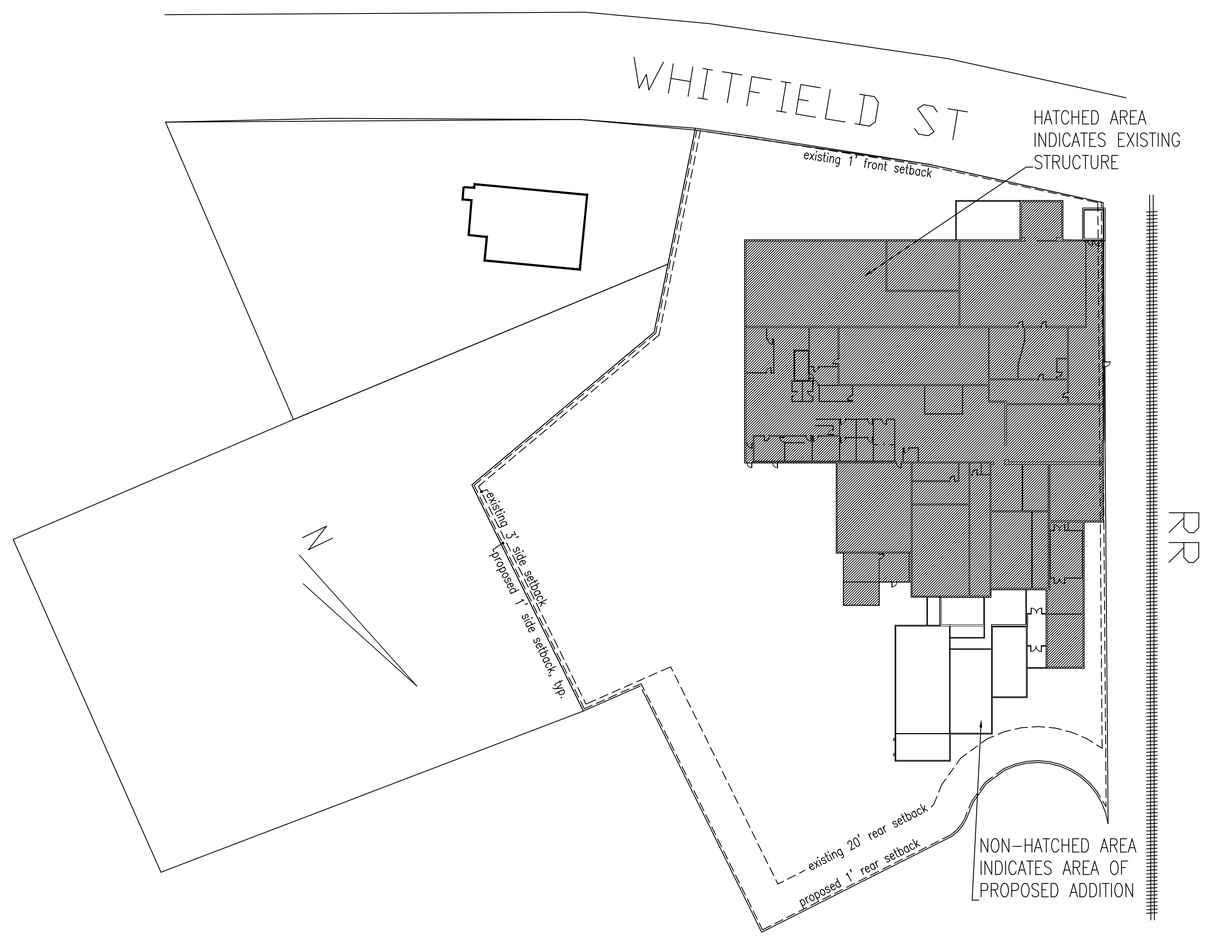

NOTE TO REVIEWER: THIS IS A SITE LAYOUT WITH THE BOUNDARY LINE BY STEVE CAIN, PLS. THE BOUNDARY IS ALL THAT HAS BEEN PERFORMED AT THIS TIME. THE BUILDING WAS PUT ONTO THE SITE BY JCE. THE SCALE OF THE BOUNDARY AND SCALE OF BUILDING IS TRUE, BUT THE BUILDING HAS NOT BEEN SURVEYED.

1 / SP1 SITE LAYOUT
1" = 40'

NORTH CAROLINA PROFESSIONAL SEAL C-3970 JENKINS CONSULTING ENGINEERS, PA
JENKINS CONSULTING ENGINEERS, PA
OFFICE: in EUREKA SPRINGS, NORTH CAROLINA
MAILING ADDRESS: FAYETTEVILLE, NORTH CAROLINA
CORPORATION NUMBER C-3970 Buddy@jenkinsce.pro
910.822.1724

NORTH CAROLINA PROFESSIONAL SEAL 42009 ENGINEER KELLY J. DODSON
14 November 2023

DESIGNED/CHECKED BY: KJD
DRAWN BY: KJD
JCE PROJECT#: --
DATE: 14 NOV 2023

FINAL DRAWING [] FOR REVIEW PURPOSES ONLY
PRELIMINARY [✓] FOR DESIGN DEVELOPMENT ONLY
FINAL DRAWING [] FOR CONSTRUCTION

OWNER/TENANT: -
CONTRACTOR/BUILDER: -

PROJECT: *VANGUARD CULINARY*
716 WHITFIELD STREET FAYETTEVILLE, NC

SHEET: LANDSCAPE PLAN

SP1

SCALE: 1/8" = 1'-0" 0 4' 8' 16'
SCALE: 1/4" = 1'-0" 0 2' 4' 8'
SCALE: 3/16" = 1'-0" 0 2'-8" 5'-4" 10'-8"
SCALE: 1/2" = 1'-0" 0 1' 2'
SCALE: 3/4" = 1'-0" 0 8" 1'-4"
SCALE: 1" = 1'-0" 0 6" 1'-0"
SCALE: 1-1/2" = 1'-0" 0 4" 8" 2'-0"
SCALE: 2" = 1'-0" 0 1'-4"

Drawing File: H:\2023\Vanguard\Vanguard-jce- 27OCT23 JDL.dwg
Plotted by: kellyd
Plotted Date: Nov 16, 2023 - 11:53am