THIS MAP MAY NOT BE A CERTIFIED SURVEY AND HAS NOT BEEN REVIEWED BY A LOCAL GOVERNMENT AGENCY FOR COMPLIANCE WITH ANY APPLICABLE LAND DEVELOPMENT REGULATIONS AND HAS NOT BEEN REVIEWED FOR COMPLIANCE WITH RECORDING REQUIREMENTS FOR PLATS.

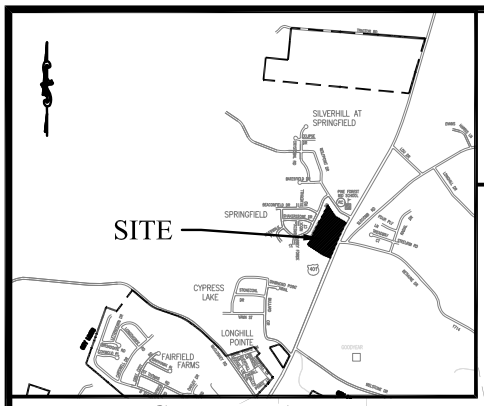

VICINITY MAP
(SCALE: 1" = 5000')

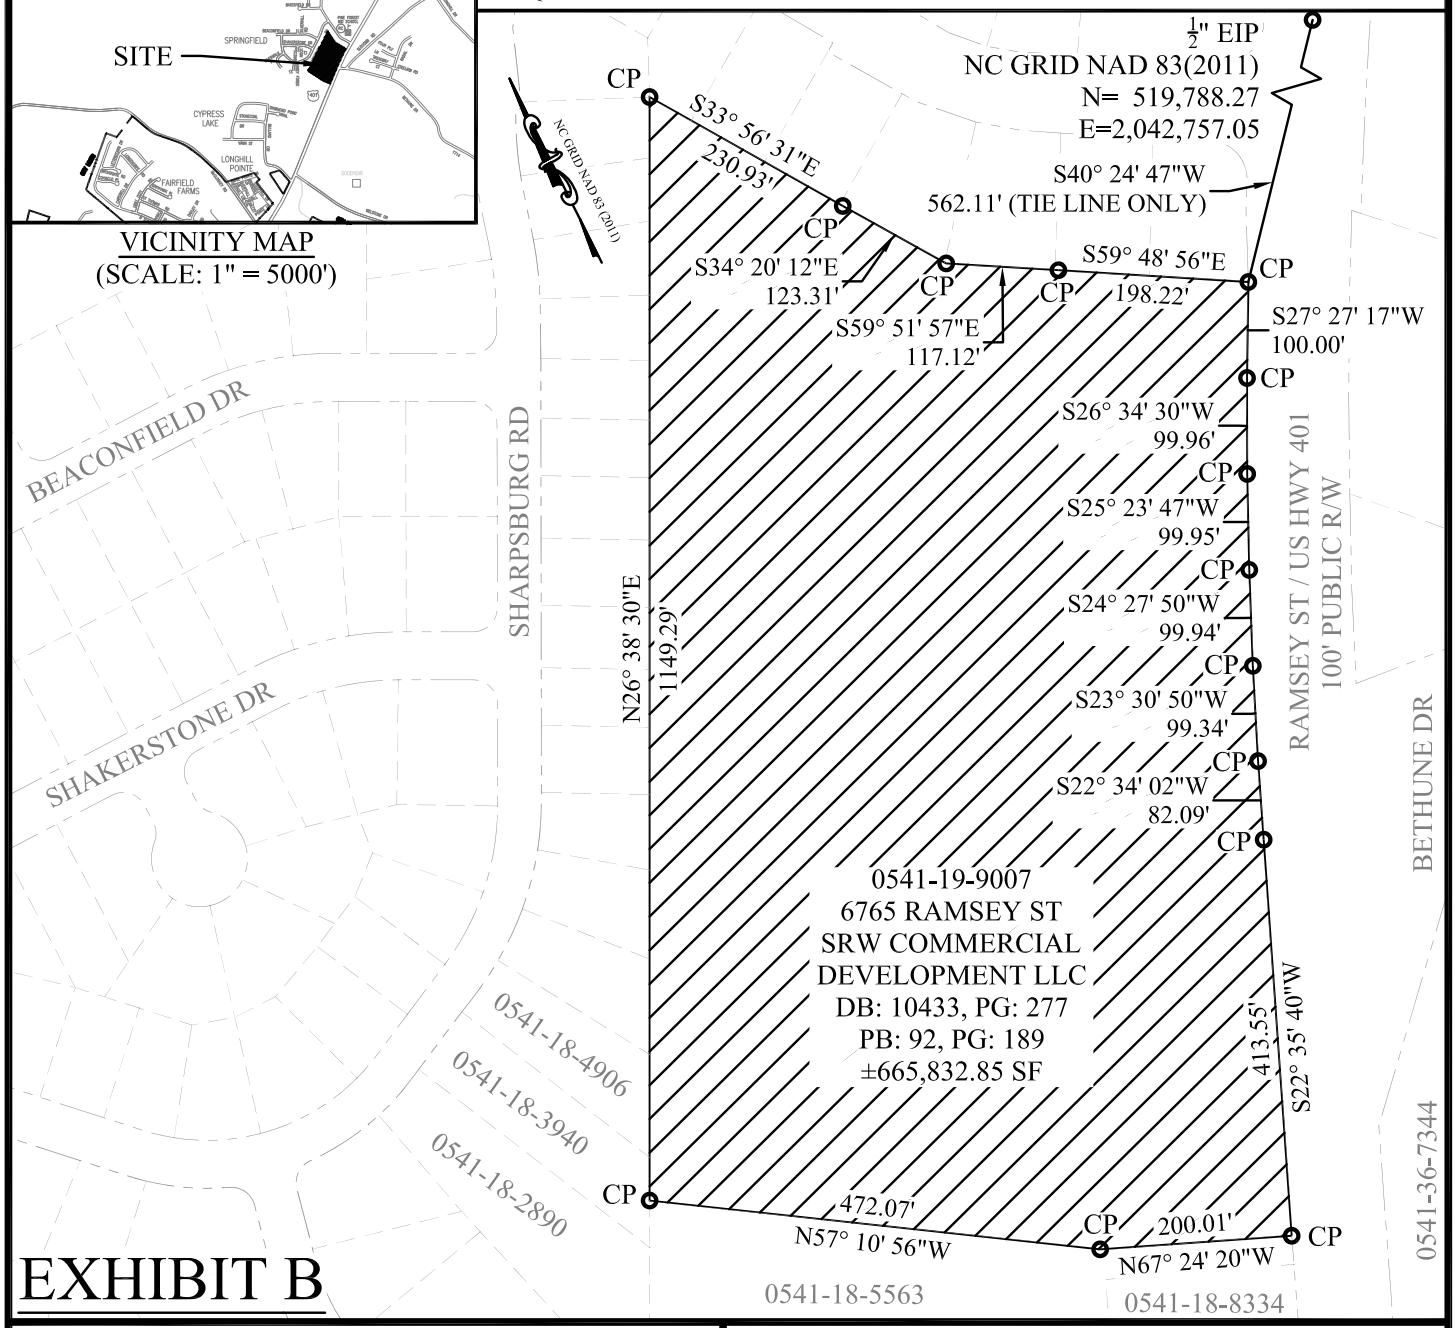

EXHIBIT B

LEGEND:

CP - COMPUTED POINT
DB - DEED BOOK
SF - SQUARE FOOT
EIP - EXISTING IRON PIPE
— — — CITY LIMITS
— — — — PARCEL LINE
— - - — RIGHT OF WAY LINE
PROPOSED ANNEXATION

N - NORTH
S - SOUTH
E - EAST
W - WEST
CTY - COUNTY
PB - PLAT BOOK

FAYETTEVILLE
AMERICA'S CAN DO CITY

PUBLIC SERVICES DEPARTMENT
ENGINEERING DIVISION
433 HAY ST. 28301
(910) 433-1656

PROPOSED ANNEXATION
0541-16-9007
SRW COMMERCIAL DEVELOPMENT LLC
±665,832.85 SF ±15.29 ACRES
CARVERS CREEK TOWNSHIP COUMBERLAND CTY
FAYETTEVILLE NORTH CAROLINA

SHEET 1 OF 1

ANNEXATION DATE: _____
EFFECTIVE DATE: _____

DATE 6/17/2022 DRAWN BY RSH
SCALE 1" = 200' CK'D BY RSH