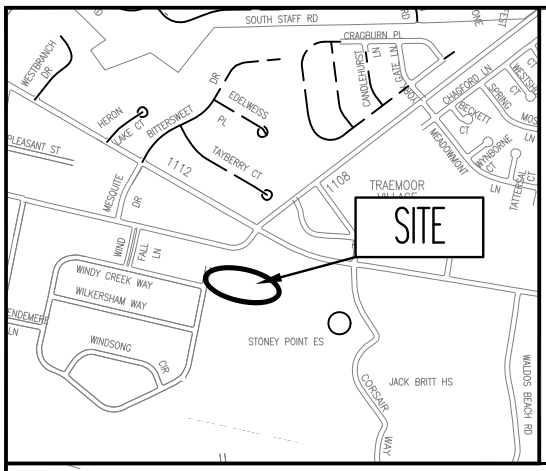

THIS MAP IS NOT A CERTIFIED SURVEY AND HAS NOT BEEN REVIEWED BY A LOCAL GOVERNMENT AGENCY FOR COMPLIANCE WITH ANY APPLICABLE LAND DEVELOPMENT REGULATIONS.

ANNEXATION AREA

EIP

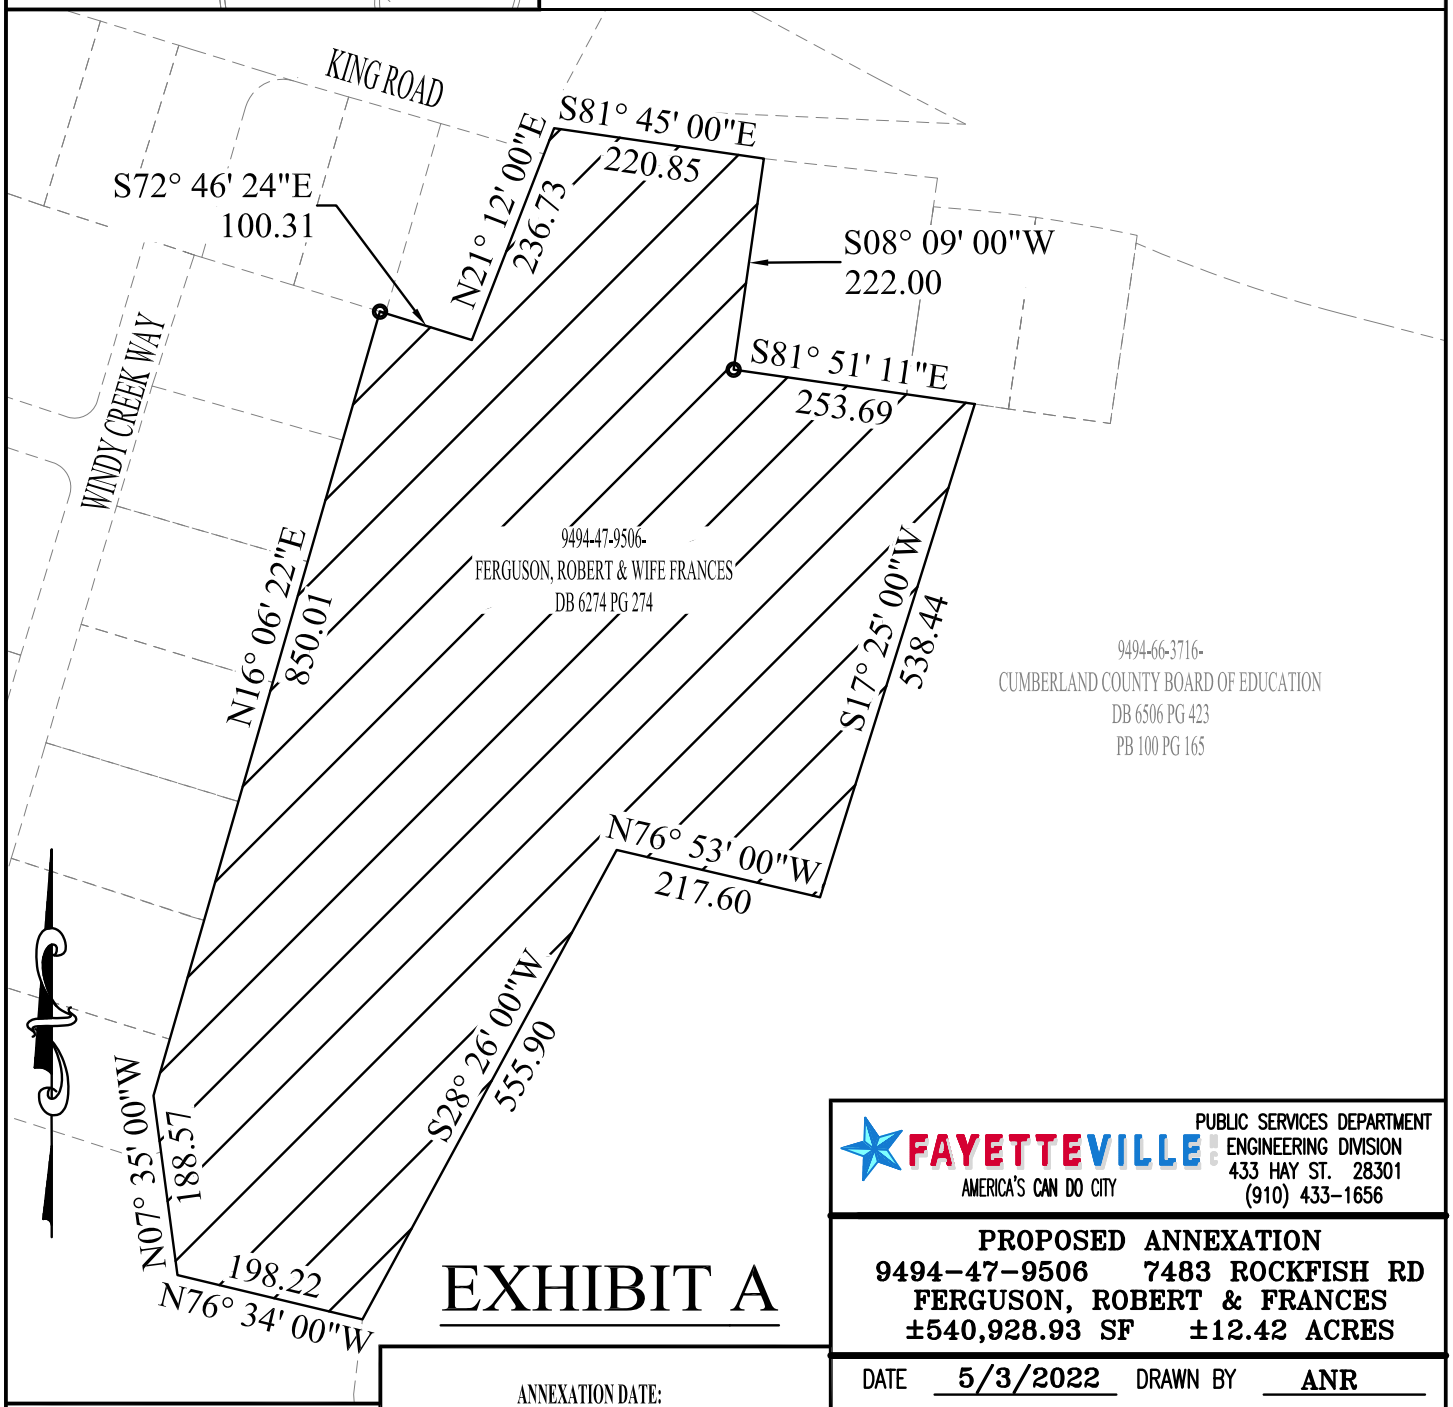

EXHIBIT A

FAYETTEVILLE
AMERICA'S CAN DO CITY

PUBLIC SERVICES DEPARTMENT
ENGINEERING DIVISION
433 HAY ST. 28301
(910) 433-1656

PROPOSED ANNEXATION
9494-47-9506 7483 ROCKFISH RD
FERGUSON, ROBERT & FRANCES
±540,928.93 SF ±12.42 ACRES

ANNEXATION DATE:
EFFECTIVE DATE:

DATE 5/3/2022 DRAWN BY ANR
SCALE 1" = 200' CK'D BY RSH

SHEET 1 OF 1